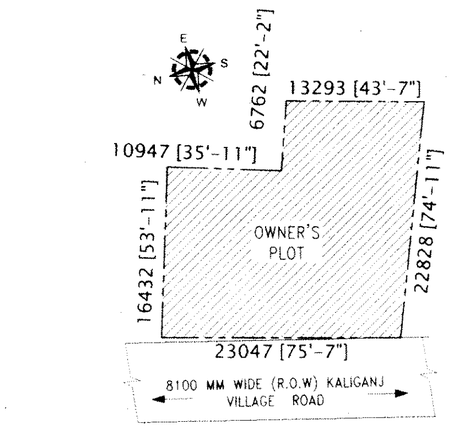

DEEP PLAN
SCALE - N.T.O

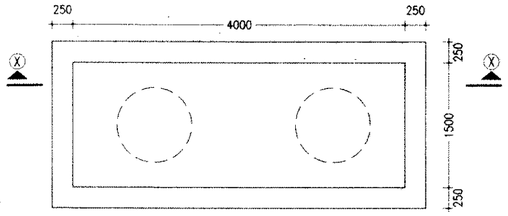

DETAIL OF UNDERGROUND WATER TANK
SCALE-1:50

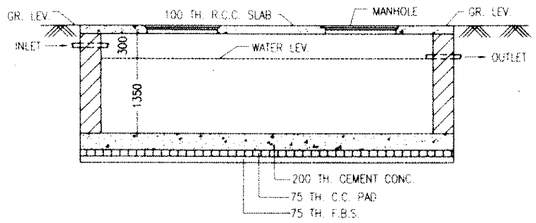

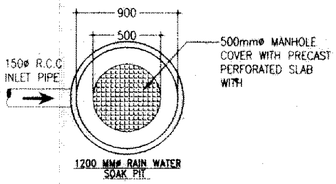

SECTION DETAIL RAIN WATER SOAK PIT
SCALE-N.T.S.

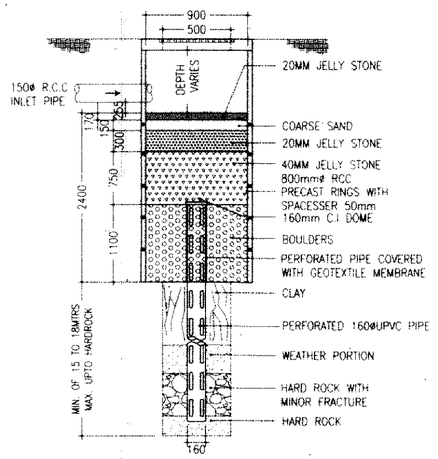

SECTION DETAIL RAIN WATER
SOAK PIT SCALE-N.T.S.

LAND OF
LALU RUIDAS

13293 [43'-7"]

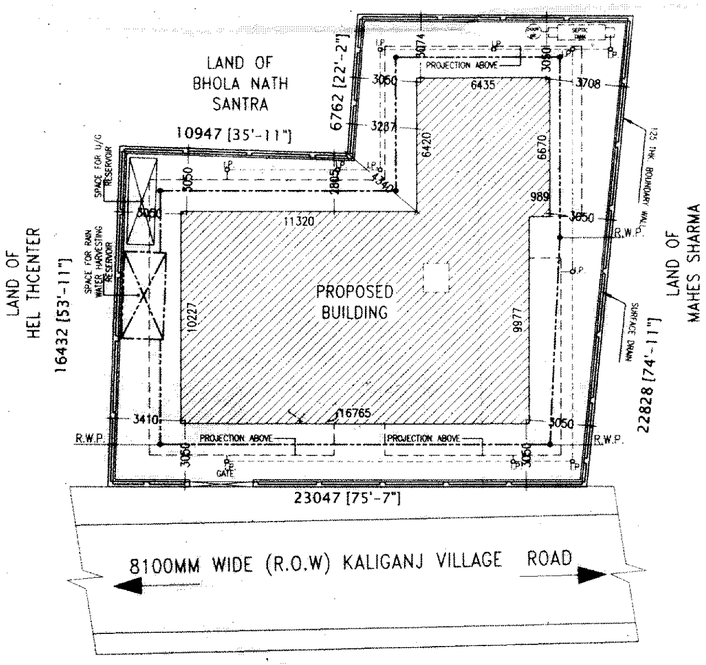

RAIN WATER PIPE

SEWERAGE PIPE

SITE PLAN
SCALE - 1:200

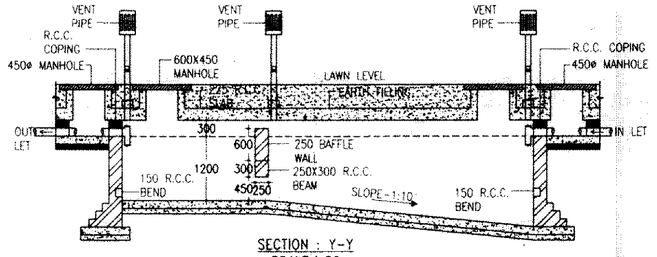

SECTION : Y-Y
SCALE:1:50

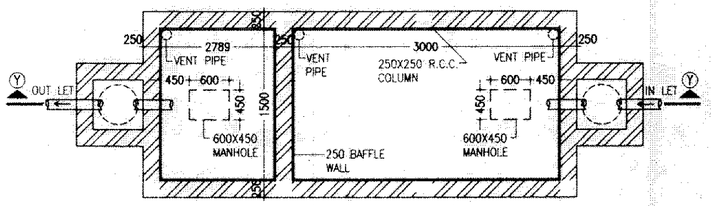

DETAIL OF SEPTIC TANK (60 USERS)
SCALE-1:50

NOTES

ALL DIMENSIONS ARE IN MILIMETRE. & LEVELS ARE IN METER.
WRITTEN DIMENSIONS MUST BE FOLLOWED
OWNERS PLOT SHWN IN RED COLOUR

SPECIFICATIONS

1. ALL EXTERNAL WALLS 250TH. & INTERNAL WALLS 75 THK. UNLESS OTHERWISE MENTIONED.
2. EXTERNAL PLASTER IS 25TH.& INTERNAL PLASTER IS 12MM. TH.WITH 1:4 MORTAR.
3. ALL CONC. GRADE IS M20 (1:1.5.3). AND GRADE OF STEEL FE-500
4. 250 THK. BRICK WORK IN 1:6 MORTAR
5. 125 THK. & 75 THK. BRICK WORK IN 1:4 MORTAR
6. 150 WIDE SURFACE DRAIN SHOULD BE PROVIDED ALL ROUND THE BUILDING.
7. 25% OF THE BUILDING TO BE CONSTRUCTED USING FLY-ASH BRICKS

TITLE

PROPOSED ARCHITECTURAL PLAN OF G+6 STORIED BUILDING "SHUNAV REALTEUM PVT. LTD. " OVER R.S. PLOT NO.- 43(P), L.R. PLOT NO. - 215(P), L.R. KHATIAN NO. - 1802, OF MOUZA- TETIKHOLA , J.L. NO.- 111, P.S.- NEW TOWNSHIP, DIST-PASCHIM BARDDHAMAN .

CERTIFICATE OF STRUCTURAL ENGINEER

THE STRUCTURAL DESIGN AND DRAWING OF BOTH FOUNDATION AND SUPERSTRUCTURE OF THE BUILDING HAS BEEN MADE BY ME. CONSIDERING ALL POSSIBLE LOADS INCLUDING THE SEISMIC LOAD AS PER THE NATIONAL BUILDING CODE OF INDIA AND CERTIFIED THAT IT IS SAFE AND STABLE IN ALL RESPECT.

CERTIFICATE OF ARCHITECT/ENGINEEER

I DO HEREBY CONFIRM AND CERTIFY WITH FULL RESPONSIBILITY THAT THE BUILDING PLAN HAS BEEN PREPARED BY ME KEEPING THE PROVISION OF NBC OF INDIA AND CERTIFY THAT IT IS SAFE & STABLE IN ALL RESPECT.

17/4/19

VIJAYA SINGH
CONSULTING ARCHITECT
DMC REGISTERED
LIC NO. - DMC/BPD/60

VIJAYA SINGH MAZUMDER
Consulting Architect
DMC Registered No. - DMC/BPD/601
9332602186, 9476426106

SIGNATURE OF GEOTECHNICAL ENGINEER

THIS IS TO CERTIFY THAT THE SOIL TEST HAS BEEN PERFORMED BY ME FOR THIS PROJECT

CERTIFICATE OF OWNER

THIS IS TO CERTIFY THAT I SHALL NOT ON A LATER DATE, MAKE ANY ADDITION OR ALTERATION TO THIS PLAN. THIS IS CERTIFIED THAT I HAVE GONE THROUGH THE NBC OF INDIA AND ALSO ABIDE BY THOSE RULES DURING AND LATER CONSTRUCTION OF BUILDING.

SHUNAV REALTEUM PVT. LTD.

Director

VETTED BY -	SIGNATURE OF PANCHAYAT PRADHAN
	Approved Plan No. ....on Meeting No. 04/2018-19 Date 07/02/2019 Valid upto 12/09/2021 Mallika Lohar Pradhan 12/09/19 Jamua Gram Panchayat

SCALE.-1:100 OR AS SHOWN

DATE.- 28.03.2019

SHEET NO. - MN/APT(PANC)/2019-03/SR/A/1-2