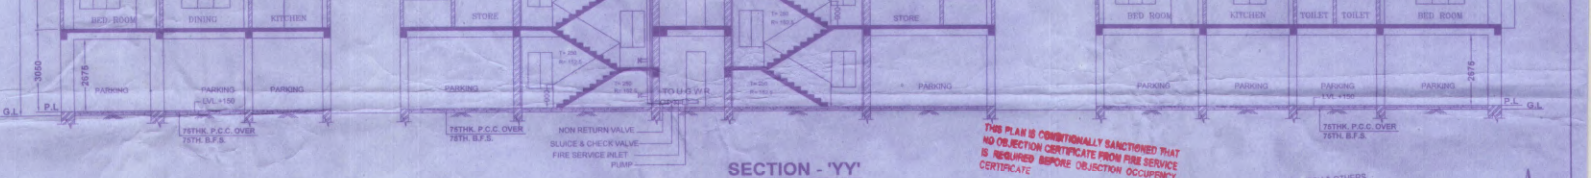

THIS PLAN IS CONDITIONALLY SANCTIONED THAT NO OBJECTION CERTIFICATE FROM FIRE SERVICE IS REQUIRED BEFORE OBJECTION OCCUPENCY CERTIFICATE

SECTION - 'YY'

SCALE - 1:100

Maybe Sanctioned
Asstt. Engineer
Siliguri Municipal Corporation

Asstt. Engineer
Siliguri Municipal Corporation
Siliguri

RUPALI GHOSH & OTHERS
(G+1 & TIN SHED GODOWN)

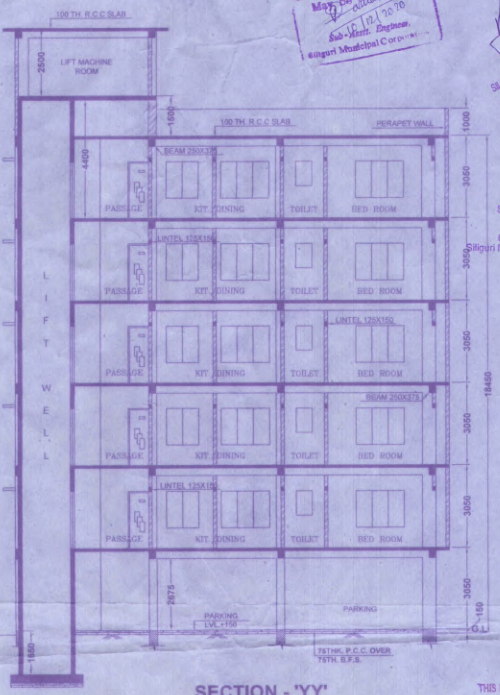

SANCTIONED
Commissioner
Siliguri Municipal Corporation

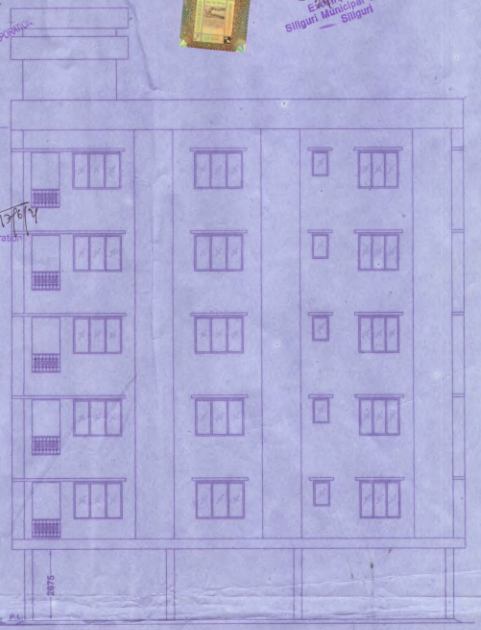

FRONT ELEVATION

SCALE - 1:100

SECTION - 'YY'

SCALE - 1:100

THIS PLAN IS CONDITIONALLY SANCTIONED THAT NO OBJECTION CERTIFICATE FROM FIRE SERVICE IS REQUIRED BEFORE OBJECTION OCCUPENCY CERTIFICATE

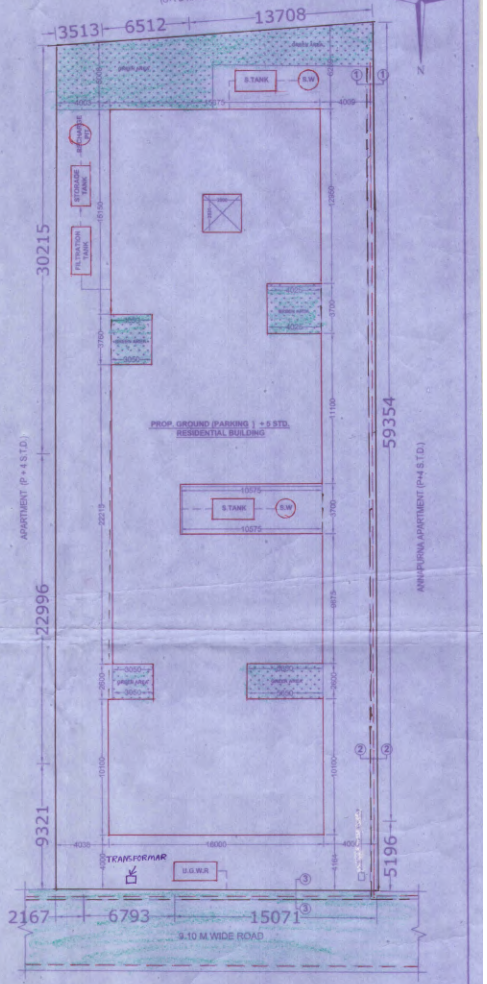

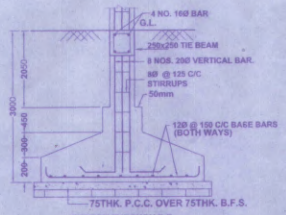

SECTION THROUGH P-P

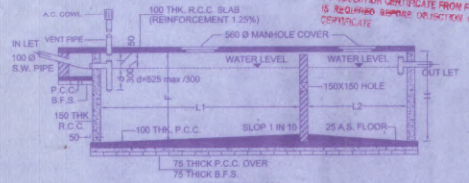

SECTION 'Z Z'

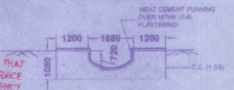

SECTION ON 1-1 OF PROPOSED INTERNAL DRAIN

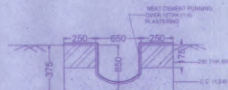

SECTION ON 2-2 OF PROPOSED INTERNAL DRAIN

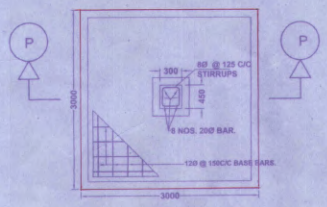

PLAN

R.C.C. COLUMN FOUNDATION
SCALE = 1:25

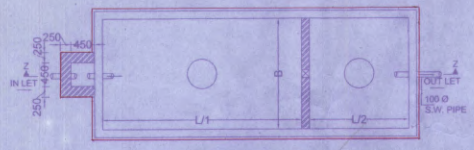

DETAILS OF SEPTIC TANK
SCALE - 1:50

NO OF USERS	DIMENSION OF TANK					DIMENSION OF S. WELL		
	L	L2	B	F	H	L1	B1	D
200	5900	3000	2700	1400	1700	3000	1000	1950
100	3800	1900	2200	1400	1700	3000	1000	1950
50	3300	1700	1800	1300	1600	3000	1000	1950
30	2000	1000	1500	1300	1600	3000	1000	1950
20	1500	600	1100	1300	1600	3000	1000	1950
10	1300	700	900	1000	1300	3000	1000	1950

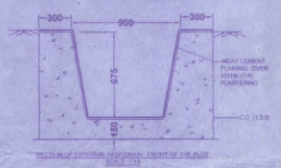

SECTION OF EXISTING PROPOSAL DRAIN FRONT OF THE PLOT

SITE PLAN

SCALE - 1:200

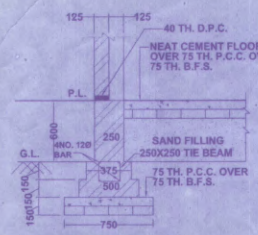

SECTIONAL ELEVATION

BRICK WALL FOUNDATION
SCALE = 1:25

125 & 250 THICK

OFFICE USE	SCHEDULE OF LAND	PROJECT TITLE	CERTIFICATE OF BUILDING PLAN
	MOUZA :- DABGRAM PLOT NO. :- R.S.- 165 (P)	PROPOSED GR (PARKING) +6 STORIED RESI. BUILDING OF ISHAANA DEVELOPERS, REPRESENTED BY ITS PARTNER 1. SRI SUMIT BHANSALI S/O SRI	I/ We do hereby certify that plans, elevations and sections and other structural details of the proposed building on Plot No. R.S.-165(P) L.R.-11(P), Ward No. 41 under the jurisdiction of S. M. C. Municipality / Notified Area Authority/ Industrial Township Authority have been prepared in conformity with all relevant provisions under the West Bengal Municipal