SITE PLAN

AT HOLDING NO. - 117/B , RAJIB GANDHI ROAD. KONNAGAR. HOOGHLY.P.S. = UTTARPARA. DIST. = HOOGHLY. P.O.=KONNAGAR. WARD NO. = 18. UNDER KONNAGAR MUNICIPALITY. SCALE = 1 :100.
AT C.S./R.S. PLOT NO. = 1984. C.S./R.S. KH. NO. = 1227. L.R. PLOT NO. = 3640, 3641, 3642, 3643. L.R. KH. NO. = 6179. J. L. NO.= 7. MOUZA = KONNAGAR.

1. LAND AREA =(AS PER DEED)12 DECIMAL/ 7 KH - 4 CH - 7 SQ.FT.=485.58 SQ.METER.
2. AREA OF LAND DONATED TO KONNAGAR MUNICIPALITY = 175 SQ.FT = 3 CH - 40 SQ.FT / 16.25 SQ.METER. (SHOWN IN RED BORDER)
3. PRESENT LAND AREA = 7 KH - 0 CH - 42 SQ. FT. = 469.33 SQ. METER.
4. PROPOSED GROUND FLOOR COVD. AREA = 292.06 SQ.METER.
5. PROPOSED FIRST FLOOR COVD. AREA = 292.06 SQ.METER.
6. PROPOSED SECOND FLOOR COVD. AREA = 292.06 SQ.METER.
7. PROPOSED THIRD FLOOR COVD. AREA = 292.06 SQ.METER.
8. PROPOSED TOTAL FLOOR AREA = 1168.24 SQ.METER.
9. PROPOSED TOTAL OPEN AREA = 177.27 SQ.METER.
10. PROPOSED AREA SHOWN IN RED HATCH.

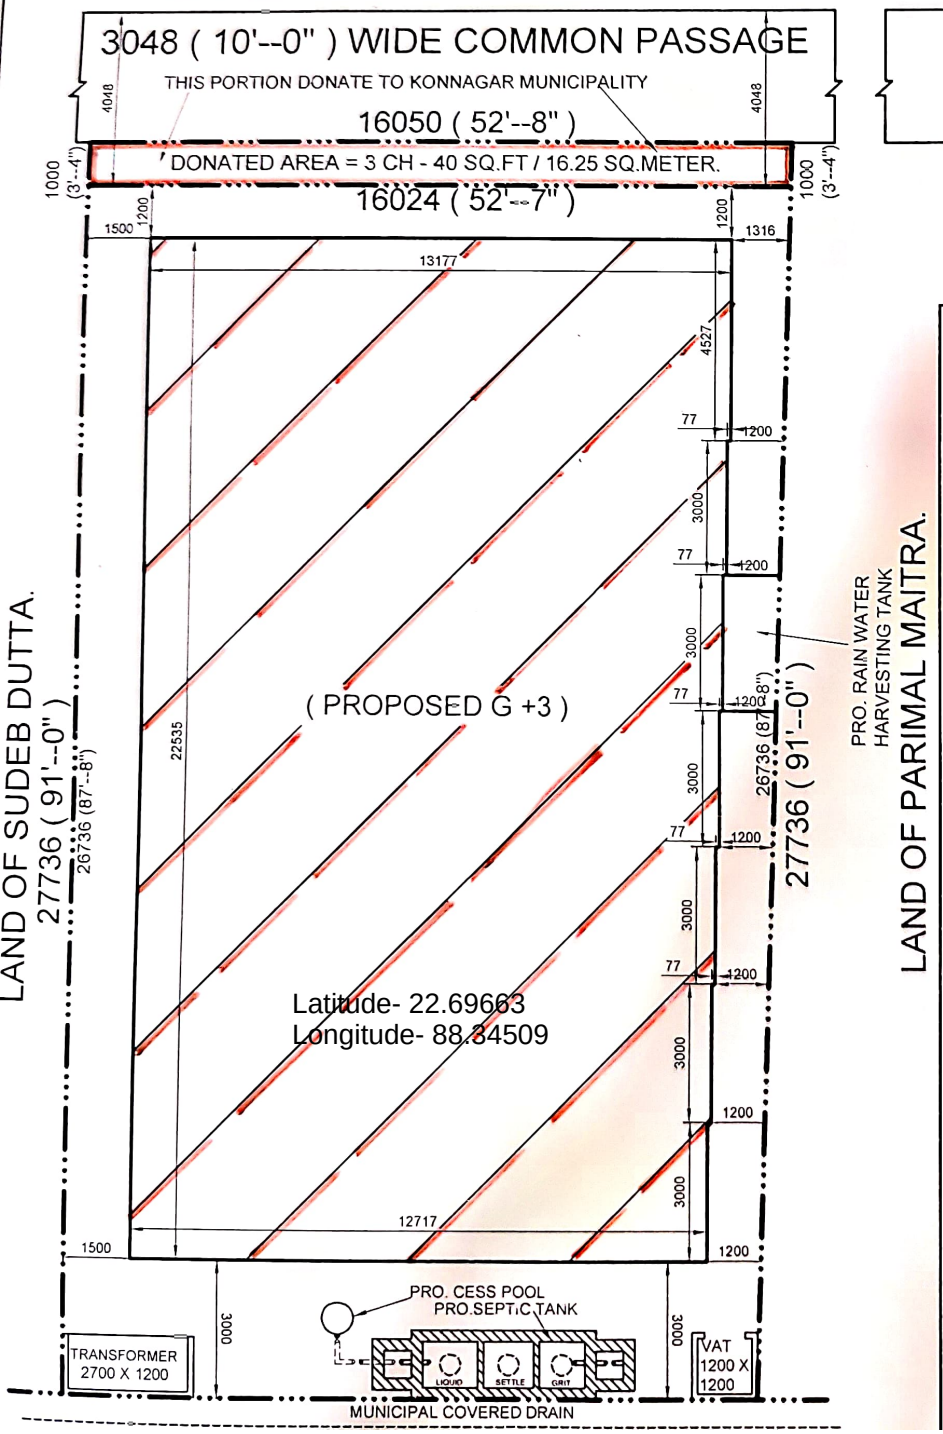

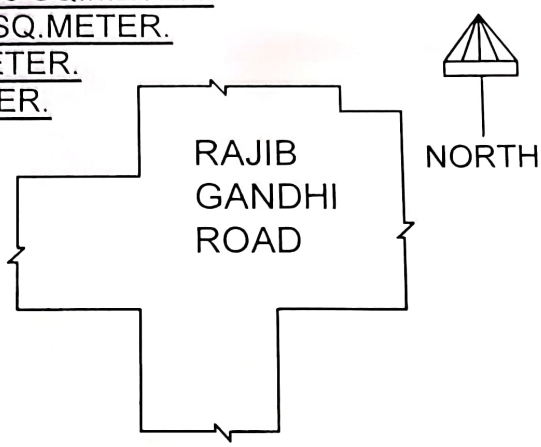

SIG. OF OWNERS :

রূপা বাসি বিশ্বাস

Rupa Biswas

Kuku Shom

Bidut Biswas.

SIG. OF L. B. S. :

Surosrita Pal

Surosrita Pal
L.B.S. No. - II/004/K.M./P.W.D
2B/1/A, S.C.Chatterjee Street
Konnagar,Hooghly