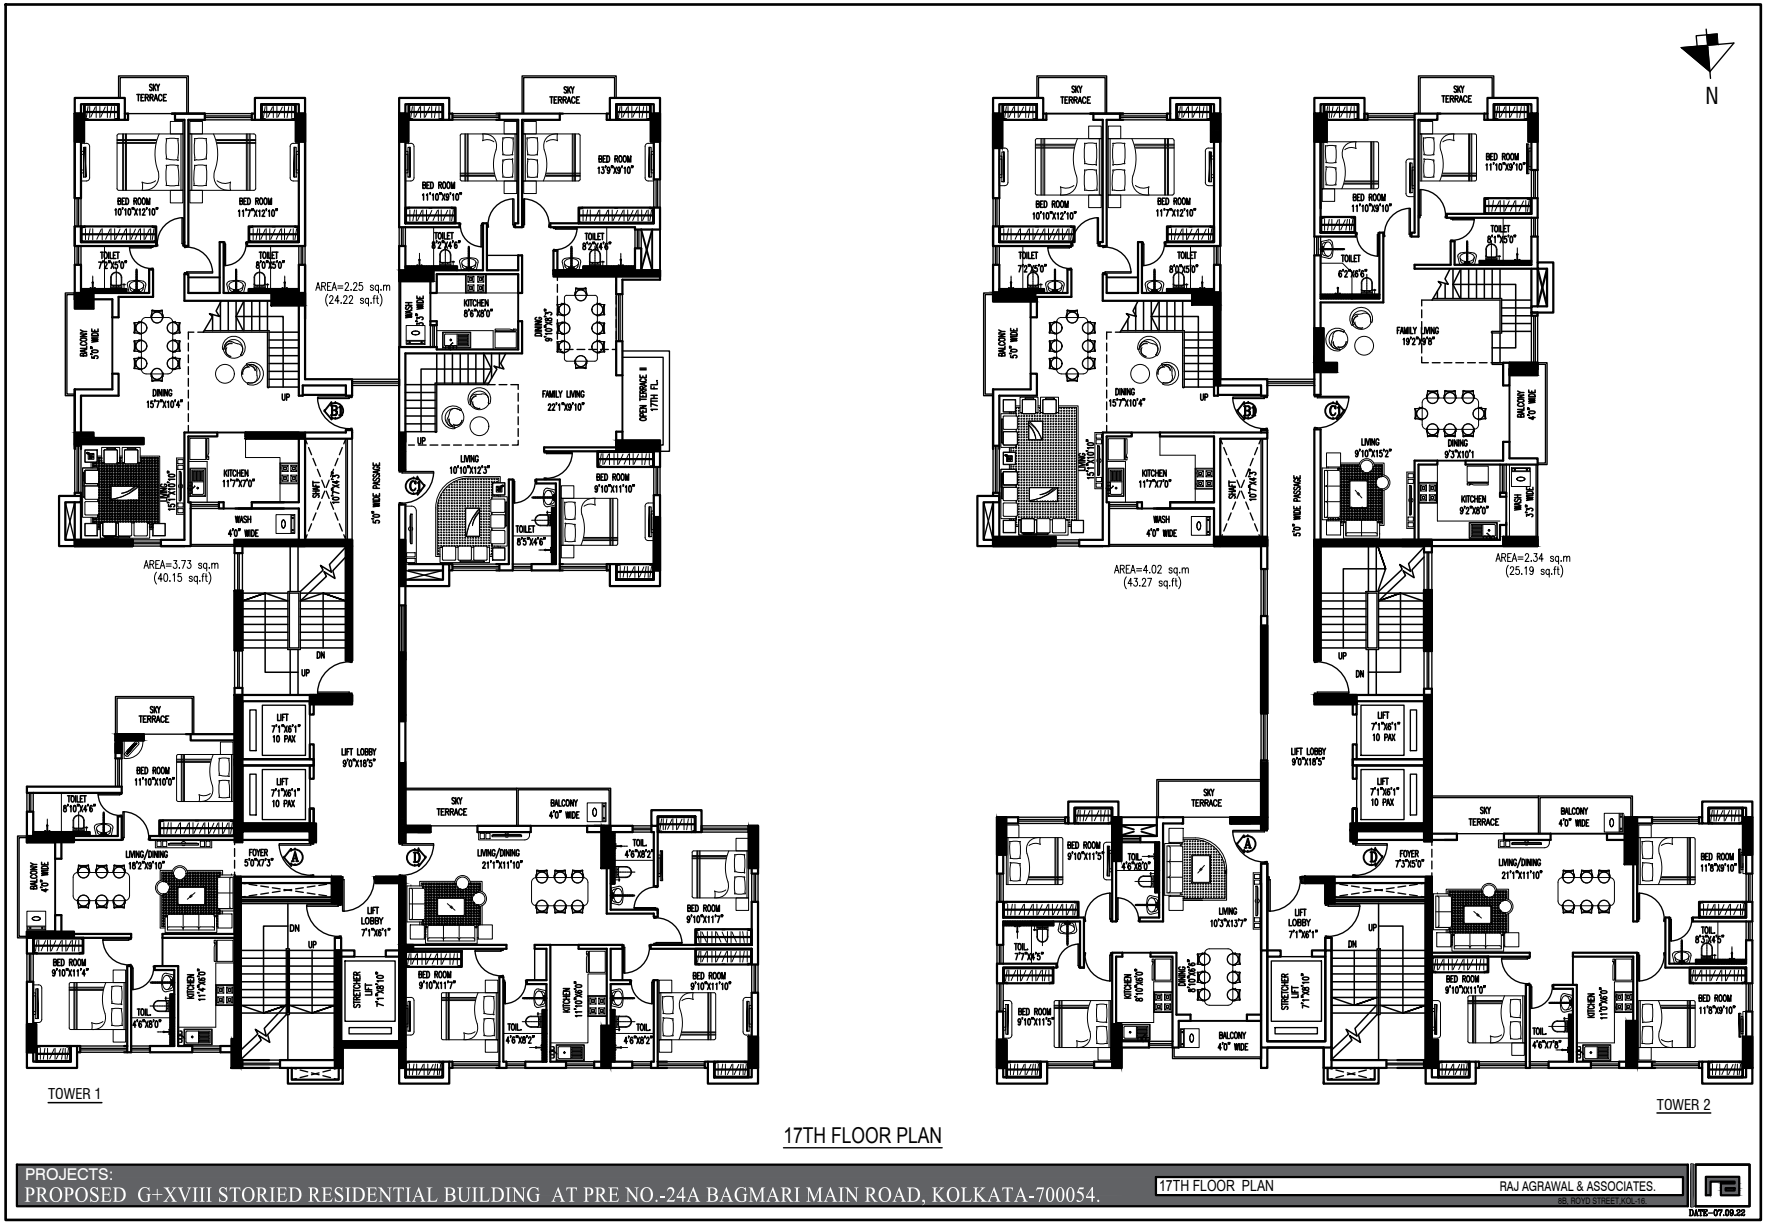

17TH FLOOR PLAN

PROJECTS:
PROPOSED G+XVIII STORIED RESIDENTIAL BUILDING AT PRE NO.-24A BAGMARI MAIN ROAD, KOLKATA-700054.

17TH FLOOR PLAN

RAJ AGRAWAL & ASSOCIATES.
6B, ROYD STREET, KOL-16.

DATE- 07.09.22