FRONT SIDE ELEVATION

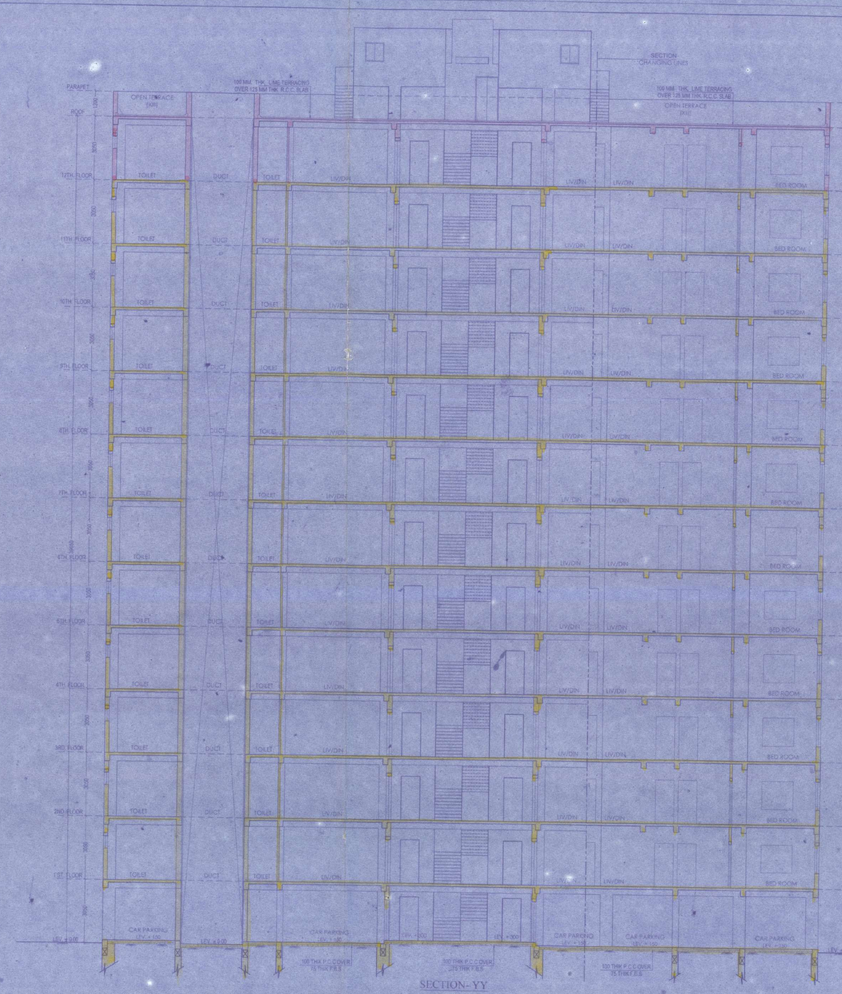

SECTION- YY

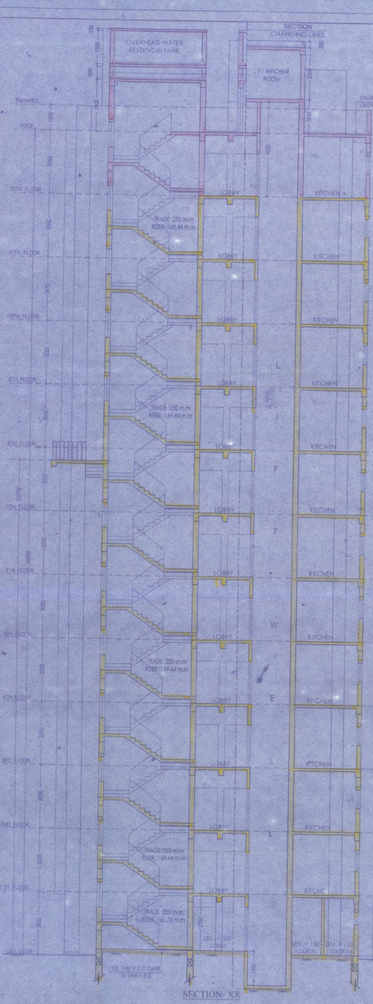

SECTION- XX

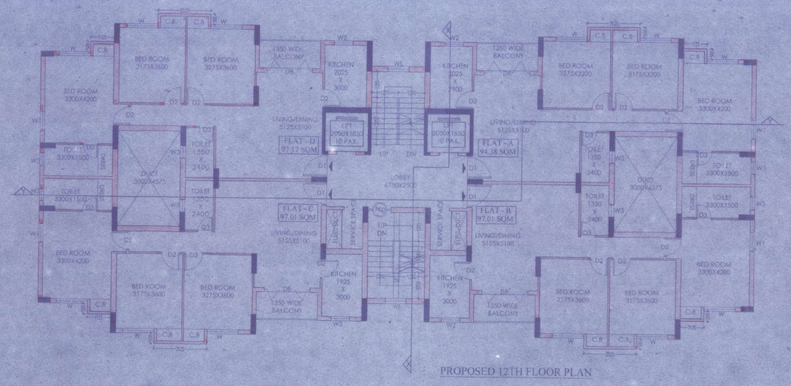

PROPOSED 12TH FLOOR PLAN

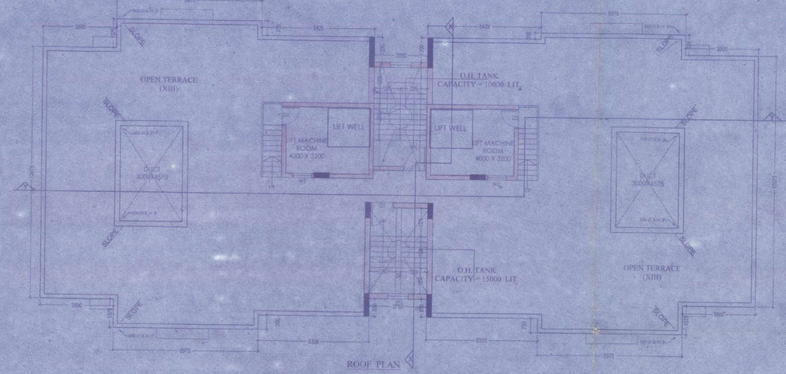

ROOF PLAN

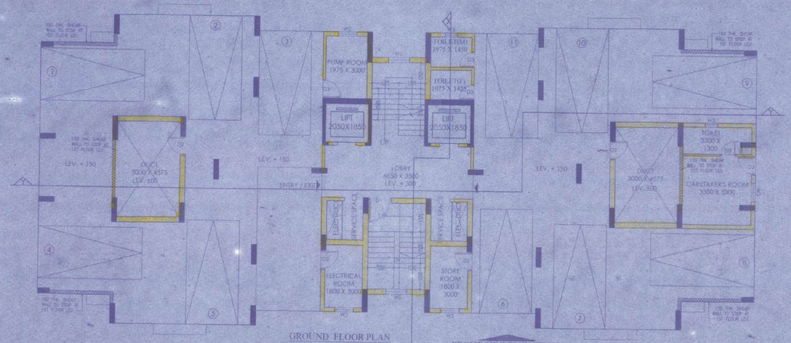

GROUND FLOOR PLAN

FRONT SIDE ELEVATION

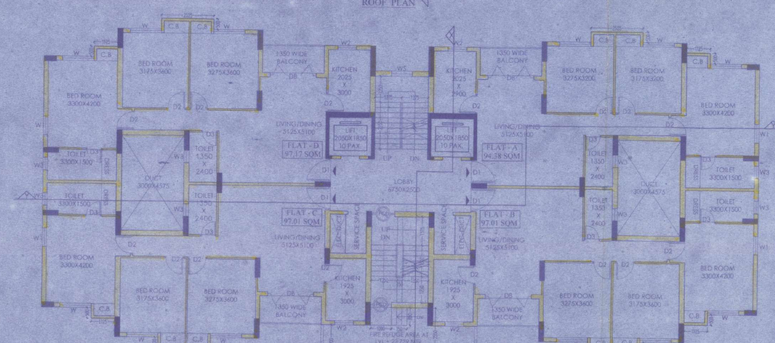

TYPICAL FLOOR PLAN
(1ST TO 11TH)

SPECIFICATIONS:-

1.ALL DIMENSIONS ARE IN MILLIMETERS UNLESS OTHERWISE STATED.
2.ALL EXTERNAL WALLS ARE 250/200 thk.& ALL INTERNAL WALLS ARE 125 thk & 75 thk.
3.THE DEPTH OF U.G.W.R. & SEPTIC TANK SHALL NEVER EXCEED THE DEPTH OF FOUNDATION.
4.BRICK WORK 250/200 thk. WITH MORTAR 1:6 & BRICK WORK 125 thk & 75 thk. WITH MORTAR 1:4 MIX
5.ALL CONCRETE OF R.C.C. WORKS AS SPECIFIED BY STRUCTURAL ENGINEER.
6.GRADE OF STEEL AS SPECIFIED BY THE STRUCTURAL ENGINEER.
7.ALL TOKTS OF PRECAUTIONARY MEASURES WILL BE TAKEN AT THE TIME OF CONSTRUCTION.
8.OTHER ITEMS ARE AS PER I.S. SPECIFICATION.
9.THIS DRAWING SHALL BE READ IN CONJUNCTION WITH ALL OTHER RELEVANT DRAWINGS.

DOORS AND WINDOW SCHEDULE:

SL.NO	LEGEND	SIZE	SPECIFICATION
01	D1	1100 x 2100	PANNELED DOOR
02	D2	900 x 2100	FLUSH DOOR
03	D3	750 X 2100	FLUSH DOOR
04	D4	2400 X 2100	FLUSH DOOR
05	FCD	1100 X 2100	AS PER N.B.C.
06	W	1200 X 1200	FULL GLAZED WINDOW
07	W1	600 X 1200	DO
08	W2	900 X 900	DO
09	W3	600 X 600	DO
10	W5	1200 X 1200	DO

ALOK ROY
Enlisted Geotechnical Engineer
Raipur-Sonarpur Municipality
Regn. No.: B.E. Engg., Calcutta

SIGN. OF GEO-TECHNICAL ENGINEER

I HAVE REVIEWED / CHECKED THE STRUCTURAL DRAWING AND DESIGN DETAILS OF THIS PROJECT WHICH HAS BEEN DONE COMPUTING RELEVANT I.S. CODE INCLUDING SEISMIC AND THE NATIONAL BUILDING CODE. I CERTIFY THAT THE STRUCTURE WILL BE SAFE & STABLE AGAINST ALL VERTICAL AND LATERAL LOADS AND WILL BE FIT FOR HABITABLE USE.

SIGN. OF STRUCTURAL REVIEWER

THE STRUCTURAL DESIGN & DRAWING OF BOTH FOUNDATION & SUPERSTRUCTURE OF THE BUILDING HAS BEEN MADE BY ME CONSIDERING ALL POSSIBLE LOADS INCLUDING THE SEISMIC LOAD AS PER THE NATIONAL BUILDING CODE OF INDIA & CERTIFIED THAT IT IS SAFE & STABLE IN ALL RESPECT.

SIGN. OF STRUCTURAL ENGINEER

OWNER : DEVALOKE DEVELOPERS LTD.

For DEVALOKE DEVELOPERS LTD.

Director

SIGN. OF OWNER

NIRANJAN BASU
Registered Architect
Registration No.: CA/1991/10152

SIGN. OF ARCHITECT

PROJECT NAME:

PROPOSED ALTERATION & ADDITION OF ONE FLOOR OVER G+11 STORIED RESIDENTIAL BUILDING TOWERS (EXCEPT TOWER 1 & 2) AT HOLDING NO. 1117, L.R. DAG NO.-477,479,462,458,493,496,491,492,449,495,487,485, 480,489,461,450,490,494,501,497,498,505,495,482,483, 484,485,463,459,460,464,476,475,481,473,500,431,434, 446,448,435,436,447,1-10 L.R.KHATIAN NO.-1257,895, 1395,1340,1005,345,671,659,2480,948. MOUZA - JAGANNATHPUR,NIBCHINTAPUR, TEGHARI, J.L. NO.- 51,53,62, P.S.- SONARPUR UNDER RAJPUR - SONARPUR MUNICIPALITY,WARD NO. -8, DIST- 24 PARGANAS (S), KOLKATA-700150

BUILDING SANCTION NO. -120/CB/08/18 DATED- 24/04/2018 , 194/REV/CB/08/18 DATED-20/01/2017

Subir Kumar Basu
CONSULTING ARCHITECTS & ENGINEERS
4, BROAD STREET
KOLKATA-700019

SHEET TITLE : TYPE- 1A (G + 12)
TOWER - 3 & 4
FLOOR PLAN SECTION & ELEVATION

DRAWN BY: SHRIKANT KUMAR	SCALE: 1:100	SHEET SIZE: A0	DRAWING NO: SKB/2018/RJP-SON/ARCH/TWR3	DATE: 06/03/2018	SHEET NO: 3 OF 12
CHECKED BY: RAJU BARUI					

Checked by
Sub-Assistant Engineer
Local Office Engineer-In-Charge
RAJPUR-SONARPUR MUNICIPALITY

SIGN. OF SCALE

FOR OFFICE USE

APPROVED
Sanction No. 180/REV/CB/08/18 Dt. 24/11/2018
Date 24/11/2023

Ms. Malay Kumar Pal
Assistant Engineer In-charge of C.D.
RAJPUR-SONARPUR MUNICIPALITY

Dr. Pallab Das
Chairman