PLACED IN THE BUILDING COMMITTEE MEETING HELD ON 28.6.2021 & RECOMMENDED

CONDITIONALLY APPROVED THE PLAN AND NOTICE REGARDING INSPECTION BEFORE LAY OUT PLAN & CASTING OF FOUNDATION & ROOF CASTING OF BUILDING IS ATTACHED

Passed in the meeting of Board of Administrators
Held on 03.07.2021
Sl. No. 123.

SILIGURI MUNICIPAL CORPORATION
PLAN No. 0109/21 2179000067
DATE 14.06.2021
BLDG. CELL, SILIGURI

100 THK. LIME TERRACING OVER 150 THK. R.C.C. SLAB

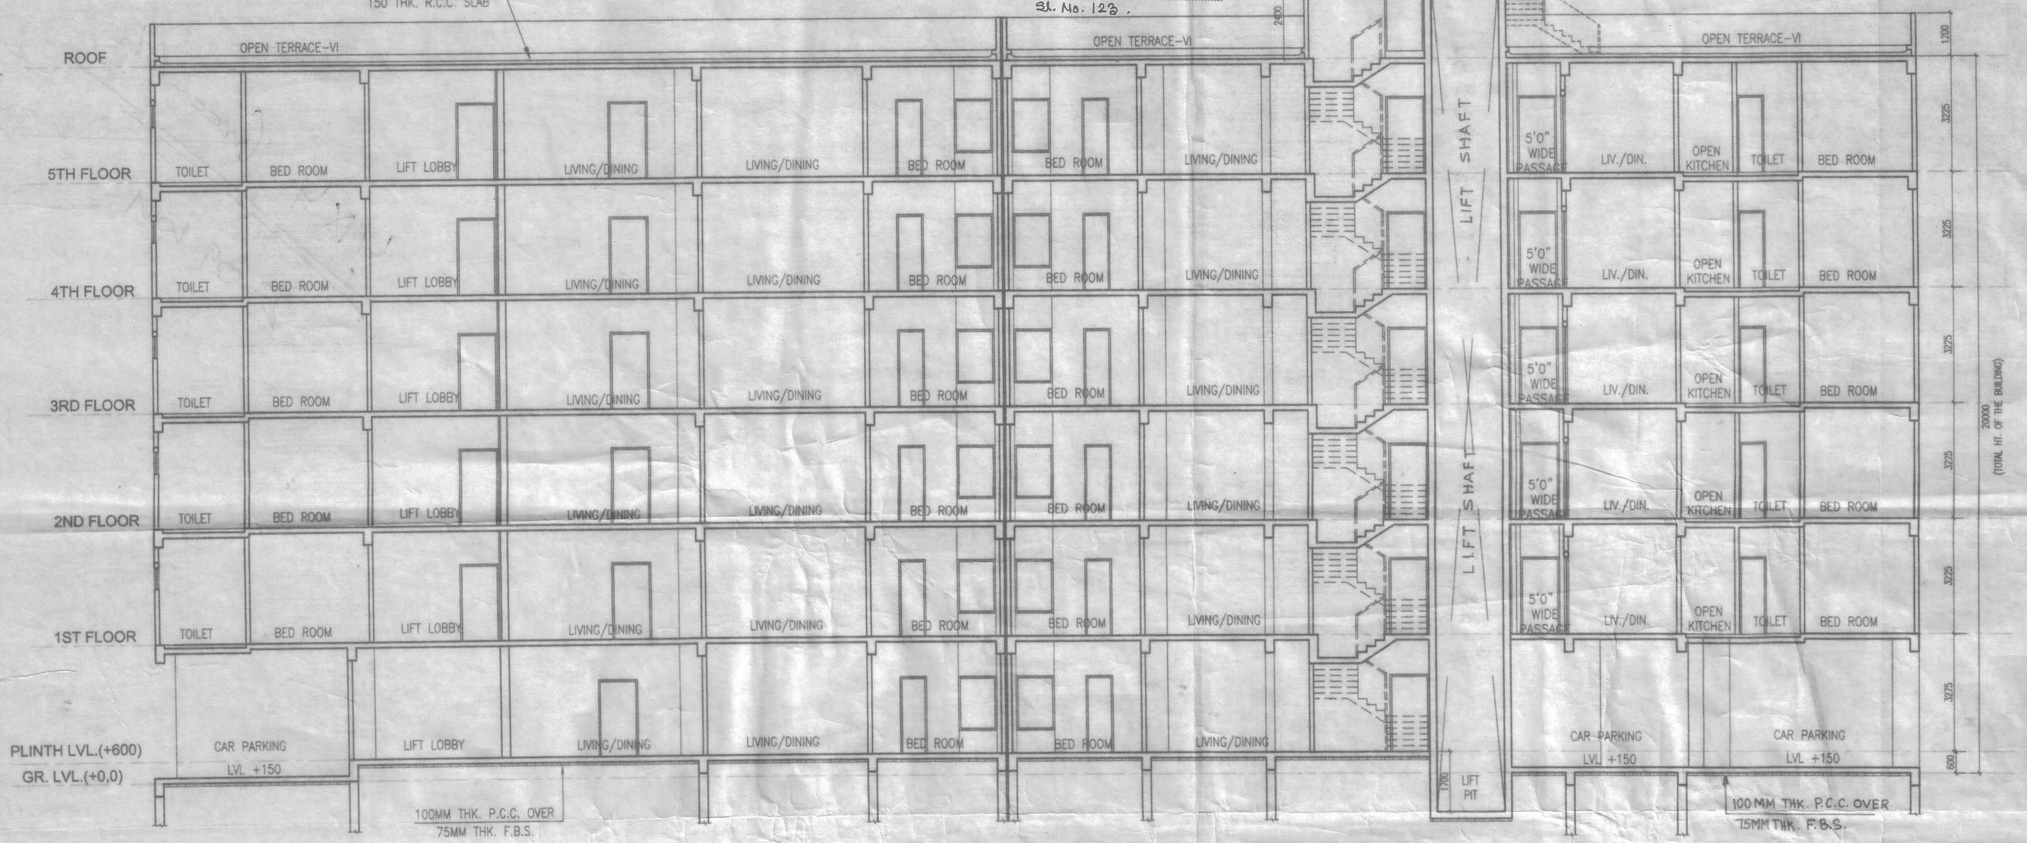

SECTION - XX

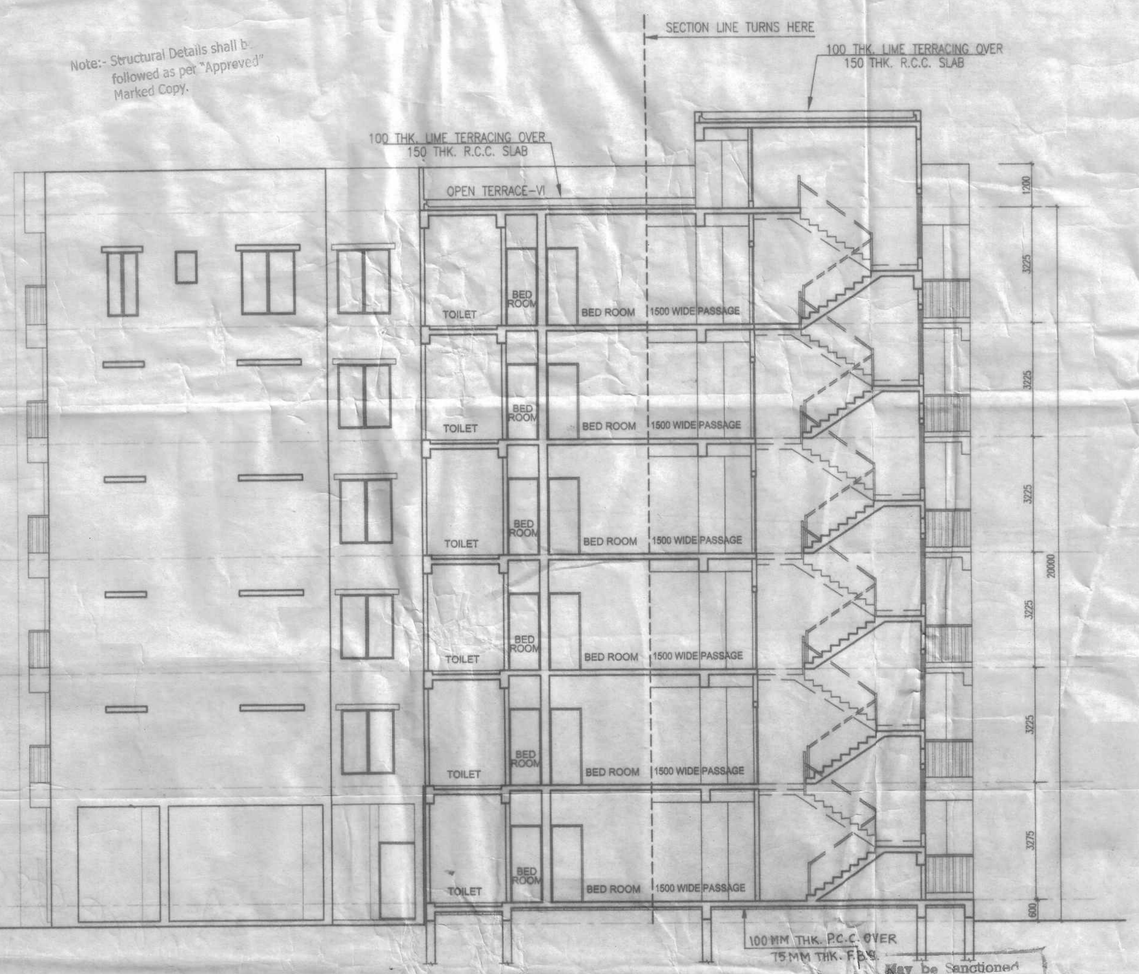

SECTION - YY

Note:- Structural Details shall be followed as per "Approved" Marked Copy.

THIS PLAN IS CONDITIONALLY SANCTIONED THAT NO OBJECTION CERTIFICATE FROM FIRE SERVICE IS REQUIRED BEFORE OBJECTION OCCUPENCY CERTIFICATE

Valid for Three Years From the Date of Sanctioned 03.12.2021

May be Sanctioned
Sub-Asstt. Engineer
26/07/21
Executive Engineer
Siliguri Municipal Corporation
Siliguri

ASST. ENGINEER
SILIGURI MUNICIPAL CORPORATION

SANCTIONED
Commissioner
Siliguri Municipal Corporation
3/12/21

GREEN HILL ARCADIA LLP
PARTNER

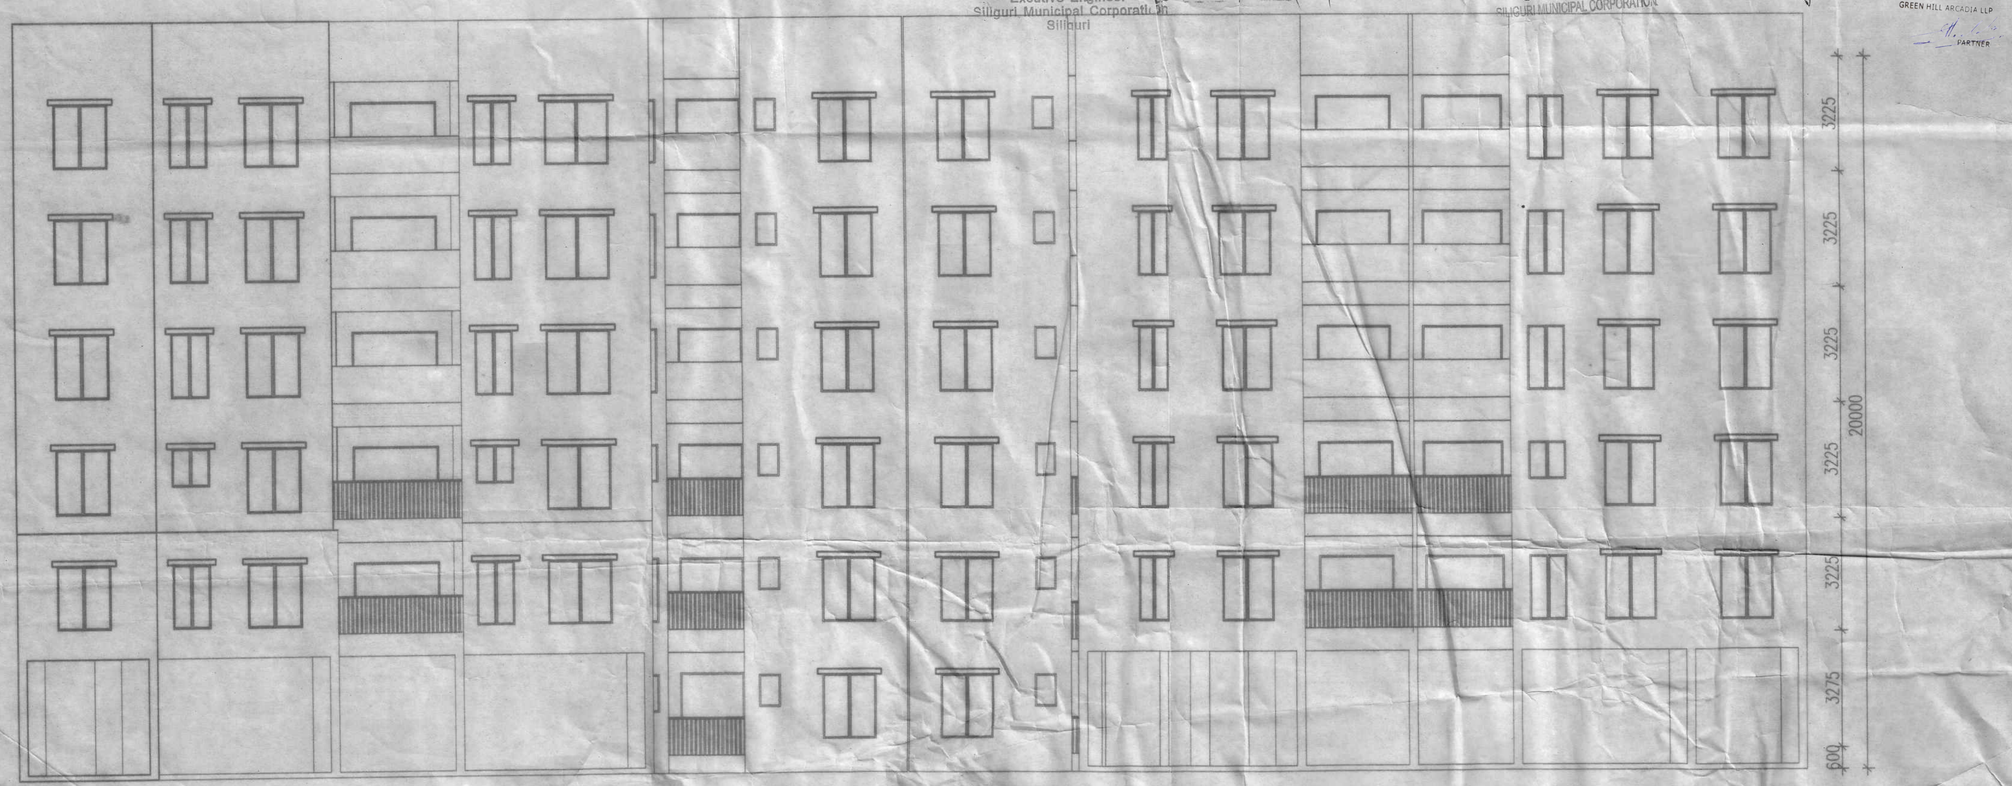

FRONT ELEVATION

OWNER :-
GREEN HILL ARCADIA LLP.
REPRESENTED BY :- SRI. AMIT PODDAR.
S/O. LATE BINAY KUMAR PODDAR.
LOCATION :- SARADA PALLY
CHAYANPARA ROAD,SILIGURI

FOR OFFICIAL USE

GREEN HILL ARCADIA LLP
PARTNER

CERTIFICATE OF OWNER

CERTIFIED THAT I HAVE GONE THROUGH THE BUILDING RULES FOR S.M.C. AND ALSO UNDER TAKE TO ABIDE BY THOSE RULES DURING AND AFTER CONSTRUCTION OF THE BUILDING.

GREEN HILL ARCADIA LLP
PARTNER

SIGNATURE OF OWNER

CERTIFICATE OF STRUCTURAL STABILITY

WE HEREBY CERTIFY THAT THE FOUNDATION AND SUPERSTRUCTURE OF THE BUILDING PROPOSED FOR CONSTRUCTION AT MOUZA - DABGRAM, PLOT NO. (L.R.) - 622, 618, 634, (R.S.) - 101/702, 100/701, 101/702, J.L. NO. - 02, KHATIAN NO. - 2252 (L.R.), 840/7, 840/10, 840/9 (R.S.), SHEET NO. - 8 (R.S.) & 4 (L.R.), WARD NO. 42 (S.M.C.), PARGANA - BAIKUNTHAPUR, P.S. - BHAKTINAGAR, DIST. - JALPAIGURI, UNDER THE JURISDICTION OF SILIGURI MUNICIPAL CORPORATION. HAVE BEEN PERSONALLY INSPECTED AND SO DESIGNED BY US WILL MAKE SUCH FOUNDATION AND SUPERSTRUCTURE SAFE IN ALL RESPECT INCLUDING THE CONSIDERATION OF BEARING CAPACITY AND SETTLEMENT OF SOIL AND OTHER CONDITIONS, IF ANY, CONFORMING TO ALL STIPULATIONS OF ALL RELEVANT I.S. CODE OF PRACTICE AND NATIONAL BUILDING CODE.

SANJIV J. PAREKH
M.E.(STRUCT.). M.E. (CONST. ENG.)
B.C.E., FIE-(F-018202-4)
E.S.E.-I-27 S.M.C.

SIGN.OF STRUC. ENGINEER

(FOR SOIL ONLY)

Surajit Chatterjee
B.E. (Civil), M.I.E.
Chartered Engineer
Geo-Technical Engineer, Class-I
SMC empanelment Number-07
Hospital More, Near Children Park
Siliguri-734001, Ph-[illegible]
E-mail:chatterjee_[illegible]

SIGN.OF GEO-TECH. ENGINEER

CERTIFICATE OF BUILDING PLAN

I DO HEREBY CERTIFY THAT PLANS ,ELEVATIONS AND SECTIONS AND OTHER STRUCTURAL DETAILS OF THE PROPOSED BUILDING AT MOUZA - DABGRAM, PLOT NO. (L.R.) - 622, 618, 634, (R.S.) - 101/702, 100/701, 101/702, J.L. NO. - 02, KHATIAN NO. - 2252 (L.R.), 840/7, 840/10, 840/9 (R.S.), SHEET NO. - 8 (R.S.) & 4 (L.R.), WARD NO. 42 (S.M.C.), PARGANA - BAIKUNTHAPUR, P.S. - BHAKTINAGAR, DIST. - JALPAIGURI, UNDER THE JURISDICTION OF SILIGURI MUNICIPAL CORPORATION. HAVE BEEN PREPARED IN CONFORMITY WITH ALL RELEVANT PROVISIONS UNDER THE WEST BENGAL MUNICIPAL (BUILDING) RULES,2007.THIS ALSO TO CERTIFY THAT ALL RELEVANT 'NO OBJECTION' CERTIFICATES FROM THE RESPECTIVE AUTHORITIES SUCH AS,FIRE AND EMERGENCY SERVICES DEPARTMENT, AIRPORT AUTHORITY, POLLUTION CONTROL BOARD, TELECOMMUNICATION DEPARTMENT ETC. AS APPLICABLE IN THIS REGARD, ARE ALSO ENCLOSED WITH THE APPLICATION FOR SEEKING APPROVAL OF THE PLAN TO CONSTRUCT THE BUILDING ON THE SAID PLOT.

JAY PRAKASH BHARAT KUMAR AGRAWAL
B. Arch., A.I.I.A.
Reg. No. CA / 86 / 10098
ARCHITECT SL. NO. - 32(A)

SIGNATURE OF ARCHITECT

TITLE -

SECTION - XX, SECTION - YY
FRONT ELEVATION

PROJECT - PART - I & II

PROPOSED BUILDING PLAN FOR G+V STORIED RESIDENTIAL BUILDING OF GREENHILL ARCADIA LLP, AT MOUZA - DABGRAM, PLOT NO. (L.R.) - 622, 618, 634, (R.S.) - 101/702, 100/701, 101/702, J.L. NO. - 02, KHATIAN NO. - 2252 (L.R.), 840/7, 840/10, 840/9 (R.S.), SHEET NO. - 8 (R.S.) & 4 (L.R.), WARD NO. 42 (S.M.C.), PARGANA - BAIKUNTHAPUR, P.S. - BHAKTINAGAR, DIST. - JALPAIGURI, UNDER SILIGURI MUNICIPAL CORPORATION.

ARCHITECTS

AGRAWAL & AGRAWAL
BARODA KOLKATA

SCALE- 1:100	DATE	DEALT	CHECKED
SHEET NO.-04/04	09.03.2021	SHALINI/SOHAM	SUBHADEEP