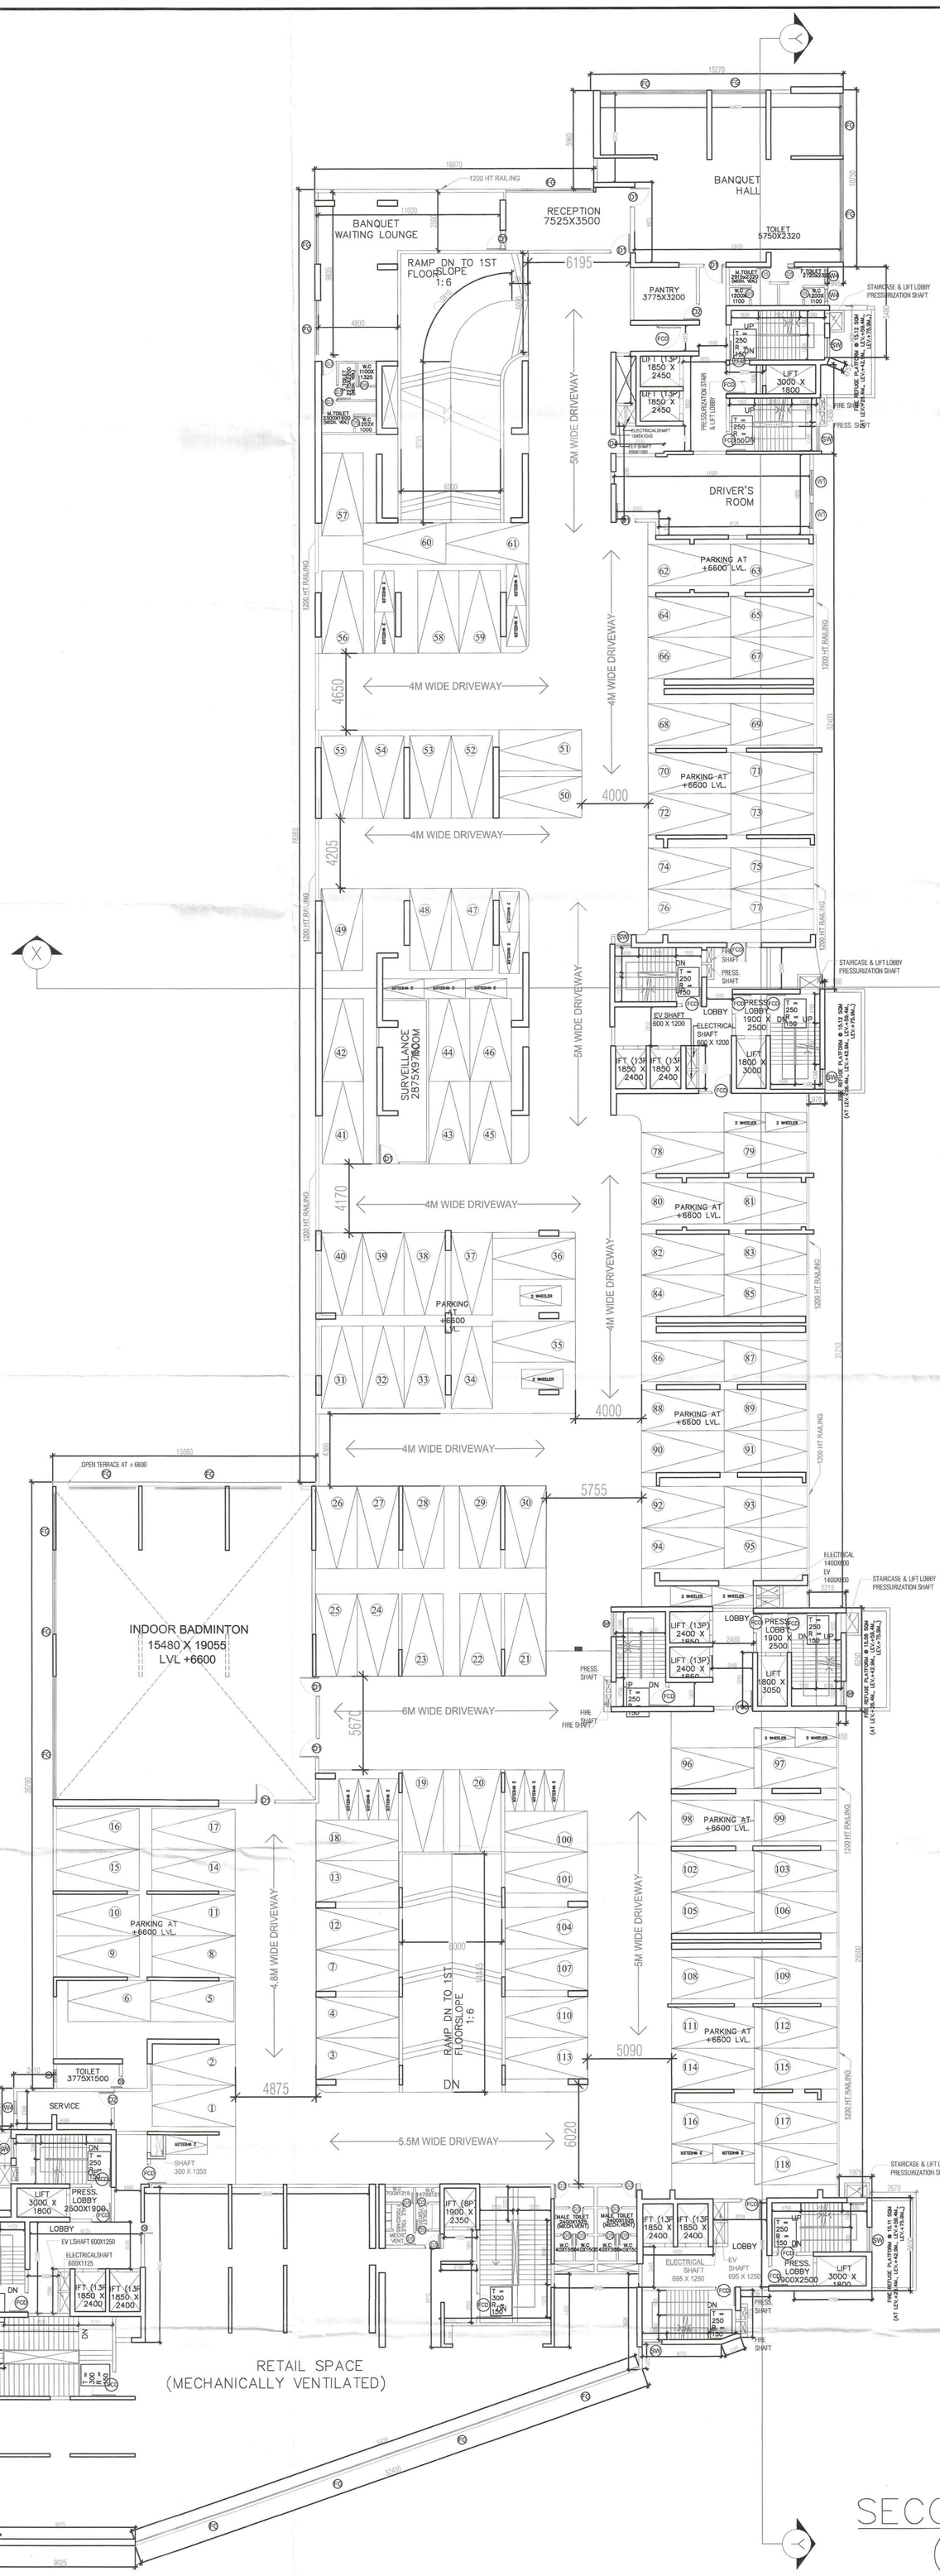

SECOND FLOOR PLAN
(LEVEL +6600)

SCHEDULE OF DOOR & WINDOWS:				
NO	WIDTH	SILL HEIGHT	LINTEL HEIGHT	REMARKS
SW	2750	450	2700	UPTO BEAM BOTTOM
SW1	1800	450	2700	UPTO BEAM BOTTOM
W1	1800	450	2700	UPTO BEAM BOTTOM
W2	1250	450	2700	UPTO BEAM BOTTOM
W3	900	450	2700	UPTO BEAM BOTTOM
W4	600	1500	2400	
W5	750	450	2400	
W6	1800	450	2400	
W7	1650	450	2400	
D1	1200	00	2400	
D2	1000	00	2400	
D3	900	00	2400	
D4	800	00	2400	
D5	750	00	2400	
SD1	6500	00	2400	
SD2	5450	00	2400	
SD3	3550	00	2400	
SD4	2750	00	2400	
SD5	2400	00	2400	

F. P. WING, W.B.F.&E.S.
REVISED / RECTIFIED PLAN DRAWING
Received On..15.2.23.....

CHECKED BY T. E. C.

The Plan is presently approved subject to the compliance of the issued Fire Safety Recommendation of Changes as under.
DIRECTOR
FIRE PREVENTION (WBF)
WEST BENGAL FIRE & EMERGENCY SERVICES
GOVT. OF WEST BENGAL
15.2.23

Certificate Of Structural Reviewer

I/we Hereby Certify That The Building Site Proposed For Construction at **PREMISES NO.– 145, JESSORE ROAD,** HOLDING NO.- 70, CAL JESSORE ROAD, WARD NO.- 30, KOL.-89, J.L.NO.-24, P.S.- LAKE TOWN, MOUZA- PATIPUKUR, UNDER SOUTH DUM DUM MUNICIPALITY, DIST.- 24 PGS (N), Has Been Visited By Me/us And All The Designs, Drawin(specify The Drawing Number Serially),soil Test Report And Load Test Results For Foundation And Superstructure Have Been Duly Reviewed Conforming To Stipulations Of All Latest Relevant Is Code Of Practise And National Building Code And It Is Found That Everything Is Completely In Order And The Proposed Foundation And Super Structure Are Safe In All Respect.

UTPAL SANTRA
B. C. E., M. C. E. (STRUCT.)
F. I. E.- F1212601
KMC Empanelled Structural Reviewer
L. E. S. R.- (I) 58/10

Signature Of Structural Reviewer:

Certificate Of Owner

Certified That I Shall Not On A Later Date Make Any Addition Or Alteration To This Plan So As To Convert It For My Use Or Allow It To Be Used For Separate Flats/floor/storey.
Certified That I Have Gone Through The Building Rules For S.d.d.m. & Also Undertake To Abide By Those Rules During & After Construction Of Building.
Certified That I Also Undertake To Report Of Commencement Before Seven Days And Completion Would Be Reported Within 30 Days. I Also Undertake To Report That There Is No Court Case Or Any Complains From Any Corner In Respect Of My Property As Per Plan. S.d.d.m. Will Not Be Liable For Any Type Of Dispute If Arises In Future Further There Is No Tenant In The Aforsaid Premises.

NEW AGE ENCLAVE PVT. LTD.
Director

Signature Of Owner:

Certificate Of Structural Stability

I/we Hereby Certify That The Foundation And Superstructure Of The Building Proposed For Construction at **PREMISES NO.– 145, JESSORE ROAD,** HOLDING NO.- 70, CAL JESSORE ROAD, WARD NO.- 30, KOL.-89, J.L.NO.-24, P.S.- LAKE TOWN, MOUZA- PATIPUKUR, UNDER SOUTH DUM DUM MUNICIPALITY, DIST.- 24 PGS (N), Have Been Personally Inspected And So Designed By Me/us Will Make Such Foundation And Super Structure Safe In All Respect Including The Consideration Of Bearing Capacity And Settlement Of Soil And Other Conditions,if Any Conforming To All Stipulations Of All Relevant Is Code Of Practice And National Building Code.

ANKIT AGARWALA
B.E. (CIVIL), M.E (STR)
G. ENG. M.I.STRUCT. E. (LONDON)
Membership No.-078392965
KMC EMPANELLED STRUCTURAL ENGINEER, CLASS-1, E.S.E. 1 / 172

Signature Of Structural Engineer: **Signature Of Geotechnical Engineer:**

Certificate Of Building Plan

I/we Do Hereby Certify That Plans,elevations And Sections And Other Structural Details Of The Proposed Building at **PREMISES NO.– 145, JESSORE ROAD,** HOLDING NO.- 70, CAL JESSORE ROAD, WARD NO.- 30, KOL.-89, J.L.NO.-24, P.S.- LAKE TOWN, MOUZA- PATIPUKUR, UNDER SOUTH DUM DUM MUNICIPALITY, DIST.- 24 PGS (N), Have Been Prepared In Conformity With All Relevant Provition Under The West Bengal Municipalty(building) Rules,2007.this Also To Certify That All Relevant 'no Objection' Certificates From The Respective Authorities Such As Fire And Emergency Services Department,airport Authority, Telecommunication Department Etc. As Applicable In This Regard, Are Also Enclosed With The Application For Seeking Approval Of The Plan To Construct/addition To/alteration Of The Biulding On The Said Plot.

KAMAL KUMAR PERIWAL
CA-95-18679

Signature of Architect:

PROJECT: PROPOSED B+G+25 STORIED RESIDENTIAL BUILDING AT PREMISES NO.-145, JESSORE ROAD, HOLDING NO.-70, CAL JESSORE ROAD, WARD NO.-30, KOLKATA-89, J.L.NO.-24, MOUZA - PATIPUKUR, L.R. DAG.NO : 326, 327, 328, 329, 502,503,504,505(P),506,520,521, L.R. KHATIAN NO: 2102, P.S: LAKE TOWN, UNDER SOUTH DUM DUM MUNICIPALITY, WARD NO.-30, DIST.- 24 PGS (N).

DRG. NO.: MA/VR/SUB/ARCH/01	TITLE : SECOND FLOOR PLAN			
REVISION NO :	SCALE : 1 : 150	DEALT BY : ABHISHEK	CHECKED: MOUSUMI	DATE :