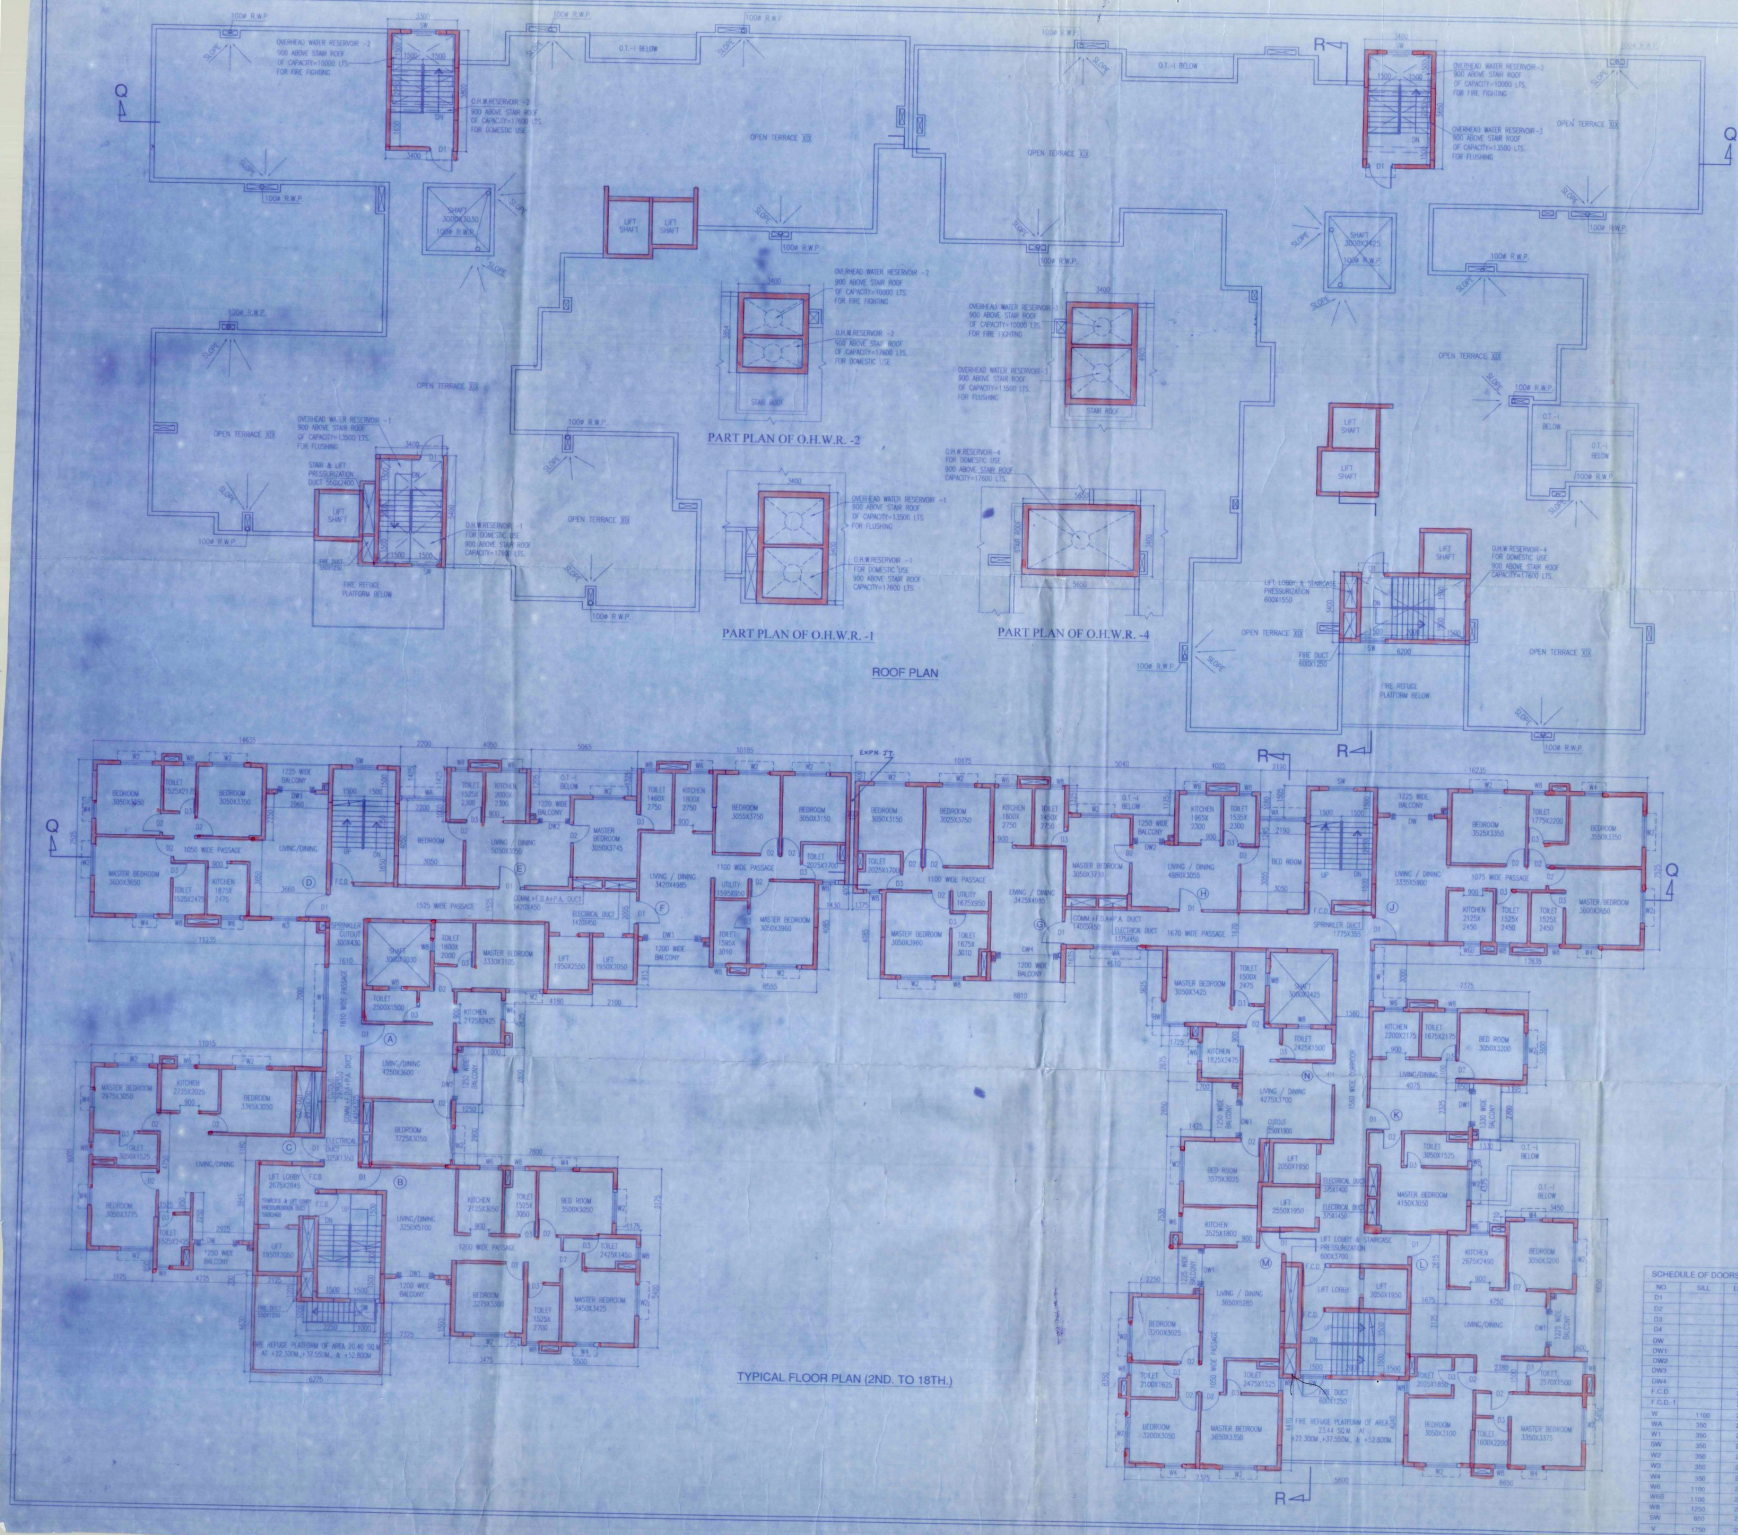

CERTIFICATE OF OWNER

CERTIFIED THAT I HAVE GONE THROUGH THE BUILDING RULES FOR RAJPUR-SONARPUR MUNICIPALITY AND ALSO UNDER TAKE TO ABIDE BY THOSE RULES DURING AND AFTER CONSTRUCTION OF THE BUILDING.

SRIJAN REALTY PVT. LTD. & ORS.
Authorised Signatory

SIGNATURE OF OWNER

CERTIFICATE OF STRUCTURAL STABILITY

WE HEREBY CERTIFY THAT THE FOUNDATION AND SUPERSTRUCTURE OF THE BUILDING PROPOSED FOR CONSTRUCTION OF L.R. DAG NO.- 304, 305, 477, 478, 481 TO 483, 485 TO 490, 493, 496, 498 TO 507, 510 TO 520, 522 TO 526, 528, 530, 535, 536, 539 TO 542, 545,546, 573, 574, 492, 567, 568, 572, 587, 589, 590 TO 593, 595, 596, 597, 599, MOUZA- MANIKPUR, J.L. NO.- 77, P.S.-SONARPUR, DIST.- 24 PGS. (S) UNDER RAJPUR SONARPUR MUNICIPALITY HAVE BEEN SO DESIGNED BY US WILL MAKE SUCH FOUNDATION AND SUPERSTRUCTURE SAFE IN ALL RESPECTS INCLUDING THE CONSIDERATION OF BEARING CAPACITY & SETTLEMENT OF SOIL ETC.

JISHNU PAL
B.Tech, M.E(Geotech)
ISMC Reg. No.: GT/1/32
22/RJPSONG-T-1/2016-17
SIGN.OF GEO-TECH. ENGG.

Mainak Majumdar
B.C.E., M.C.E. (Hons)
ESE-152/1/4
STER/INDA/10/2020
074/RJPSON/ESE/11-12
SIGN.OF STRL. ENGG.

SIGN.OF STRL. REVIEWER

J.
JAY PRAKASH AGRAWAL
5617/RJPSON/EBA/03-04
SIGN.OF ARCHITECT

TITLE
TYPICAL(2ND-18TH) FLOOR PLAN, ROOF PLAN & ABOVE ROOF PLAN (BLOCK-9)

PROJECT
REVISED PLAN SHOWING ADDITION OF 4 FLOORS IN BLOCK 7 (G+XI) STORIED AND NEW ADDITION OF 1 No. (G+XI) STORIED - BLOCK 12, 1 No. (G+XIII) STORIED - BLOCK 11, 2 NOS. (G+XVIII) STORIED - BLOCK 8, 9, 10 (A & B) AND 1 No. (G+VII) STORIED - MLCP BLOCK OF A RESIDENTIAL COMPLEX COMPRISING 13 (THIRTEEN) BLOCKS AT 132, GHOSHAL PARA ROAD, WARD No. 23, KOLKATA, AT MOUZA- MANIKPUR, J.L. No.77, L.R. DAG NO.- 304,305,477,478,481 TO 483,485 TO 490, 493, 496, 498 TO 507, 510 TO 520, 522 TO 526, 528, 530, 535, 536, 539 TO 542, 545, 546, 573, 574, 492, 567, 568, 572, 587, 589, 590 TO 593, 595, 596, 597, 599, P.S.- SONARPUR, DIST.-24 PGS. (SOUTH) UNDER - RAJPUR SONARPUR MUNICIPALITY. SANCTIONED VIDE B.P. No. - 712/CB/23/04, DATED - 30.07.2013. SUBSEQUENTLY REVISED PLAN SANCTIONED VIDE No. 155/REV/CB/23/08, DATED 03/10/2015 AND CC ISSUED FOR BLOCK-1 (PART-1 & II B+G+XI STORIED) & BLOCK-3 (G+XI STORIED) VIDE REF. No. 260/COMP/CB/23/48 DATED 5.01.2018 & BLOCK -4 PART- I & II (B+G+XI) STORIED VIDE REF. No. 340/COMP/CB/23/61 DATED 04.04.18 AND FURTHER REVISED PLAN SANCTION VIDE No. 31/REV/CB/23/58 DATED 13/05/2019 & CC ISSUED FOR COMMERCIAL BLOCK (G+II) STORIED VIDE REF. No. 75/COMP/CB/23/09 DATED 04/07/2019 & BLOCK-5 PART- I, II & III (B+XI) STORIED VIDE REF. No. 253/COMP/CB/23/66 DATED 7.3.2019.

ARCHITECTS
N AGRAWAL & AGRAWAL
BARODA KOLKATA

SCALE	DATE	DEALT	CHECKED
1 : 100	08.01.20	RAPTI	SOURAV

APPROVAL OF S.A.E

Checked by

FOR OFFICE USE

SCHEDULE OF DOORS & WINDOWS

NO.	SILL	LINTEL	SIZE
D1		2150	1100X2150
D2		2150	900X2150
D3		2150	750X2150
D4		2150	1000X2150
DW		2150	2100X2150
DW1		2150	1800X2150
DW2		2150	1500X2150
DW3		2150	2775X2150
DW4		2150	3000X2150
F.C.D		2150	1100X2150
F.C.D.-1		2150	1000X2150
W	1100	2150	2400X1900
WA	350	2150	2100X1900
W1	350	2150	3060X1800
SW	350	2150	2200X1400
W2	350	2150	1500X1800
W3	350	2150	1200X1800
W4	350	2150	600X1800
WA	1100	2150	900X3050
WA2	1100	2150	800X1050
WB	1050	2150	900X900
SW	850	2150	1200X1050
V	1750	2500	1250X800

APPROVED
Plan No. 23/RSPL/BA/23/21 Date 23/09/2020
Valid Upto 23/09/2025

Malay Kumar Pal
Assistant Engineer
In Charge, P.W.D.
RAJPUR-SONARPUR MUNICIPALITY

23/9/2020
Dr. Pallab Das
Chairperson
Board of Administrators
RAJPUR-SONARPUR MUNICIPALITY