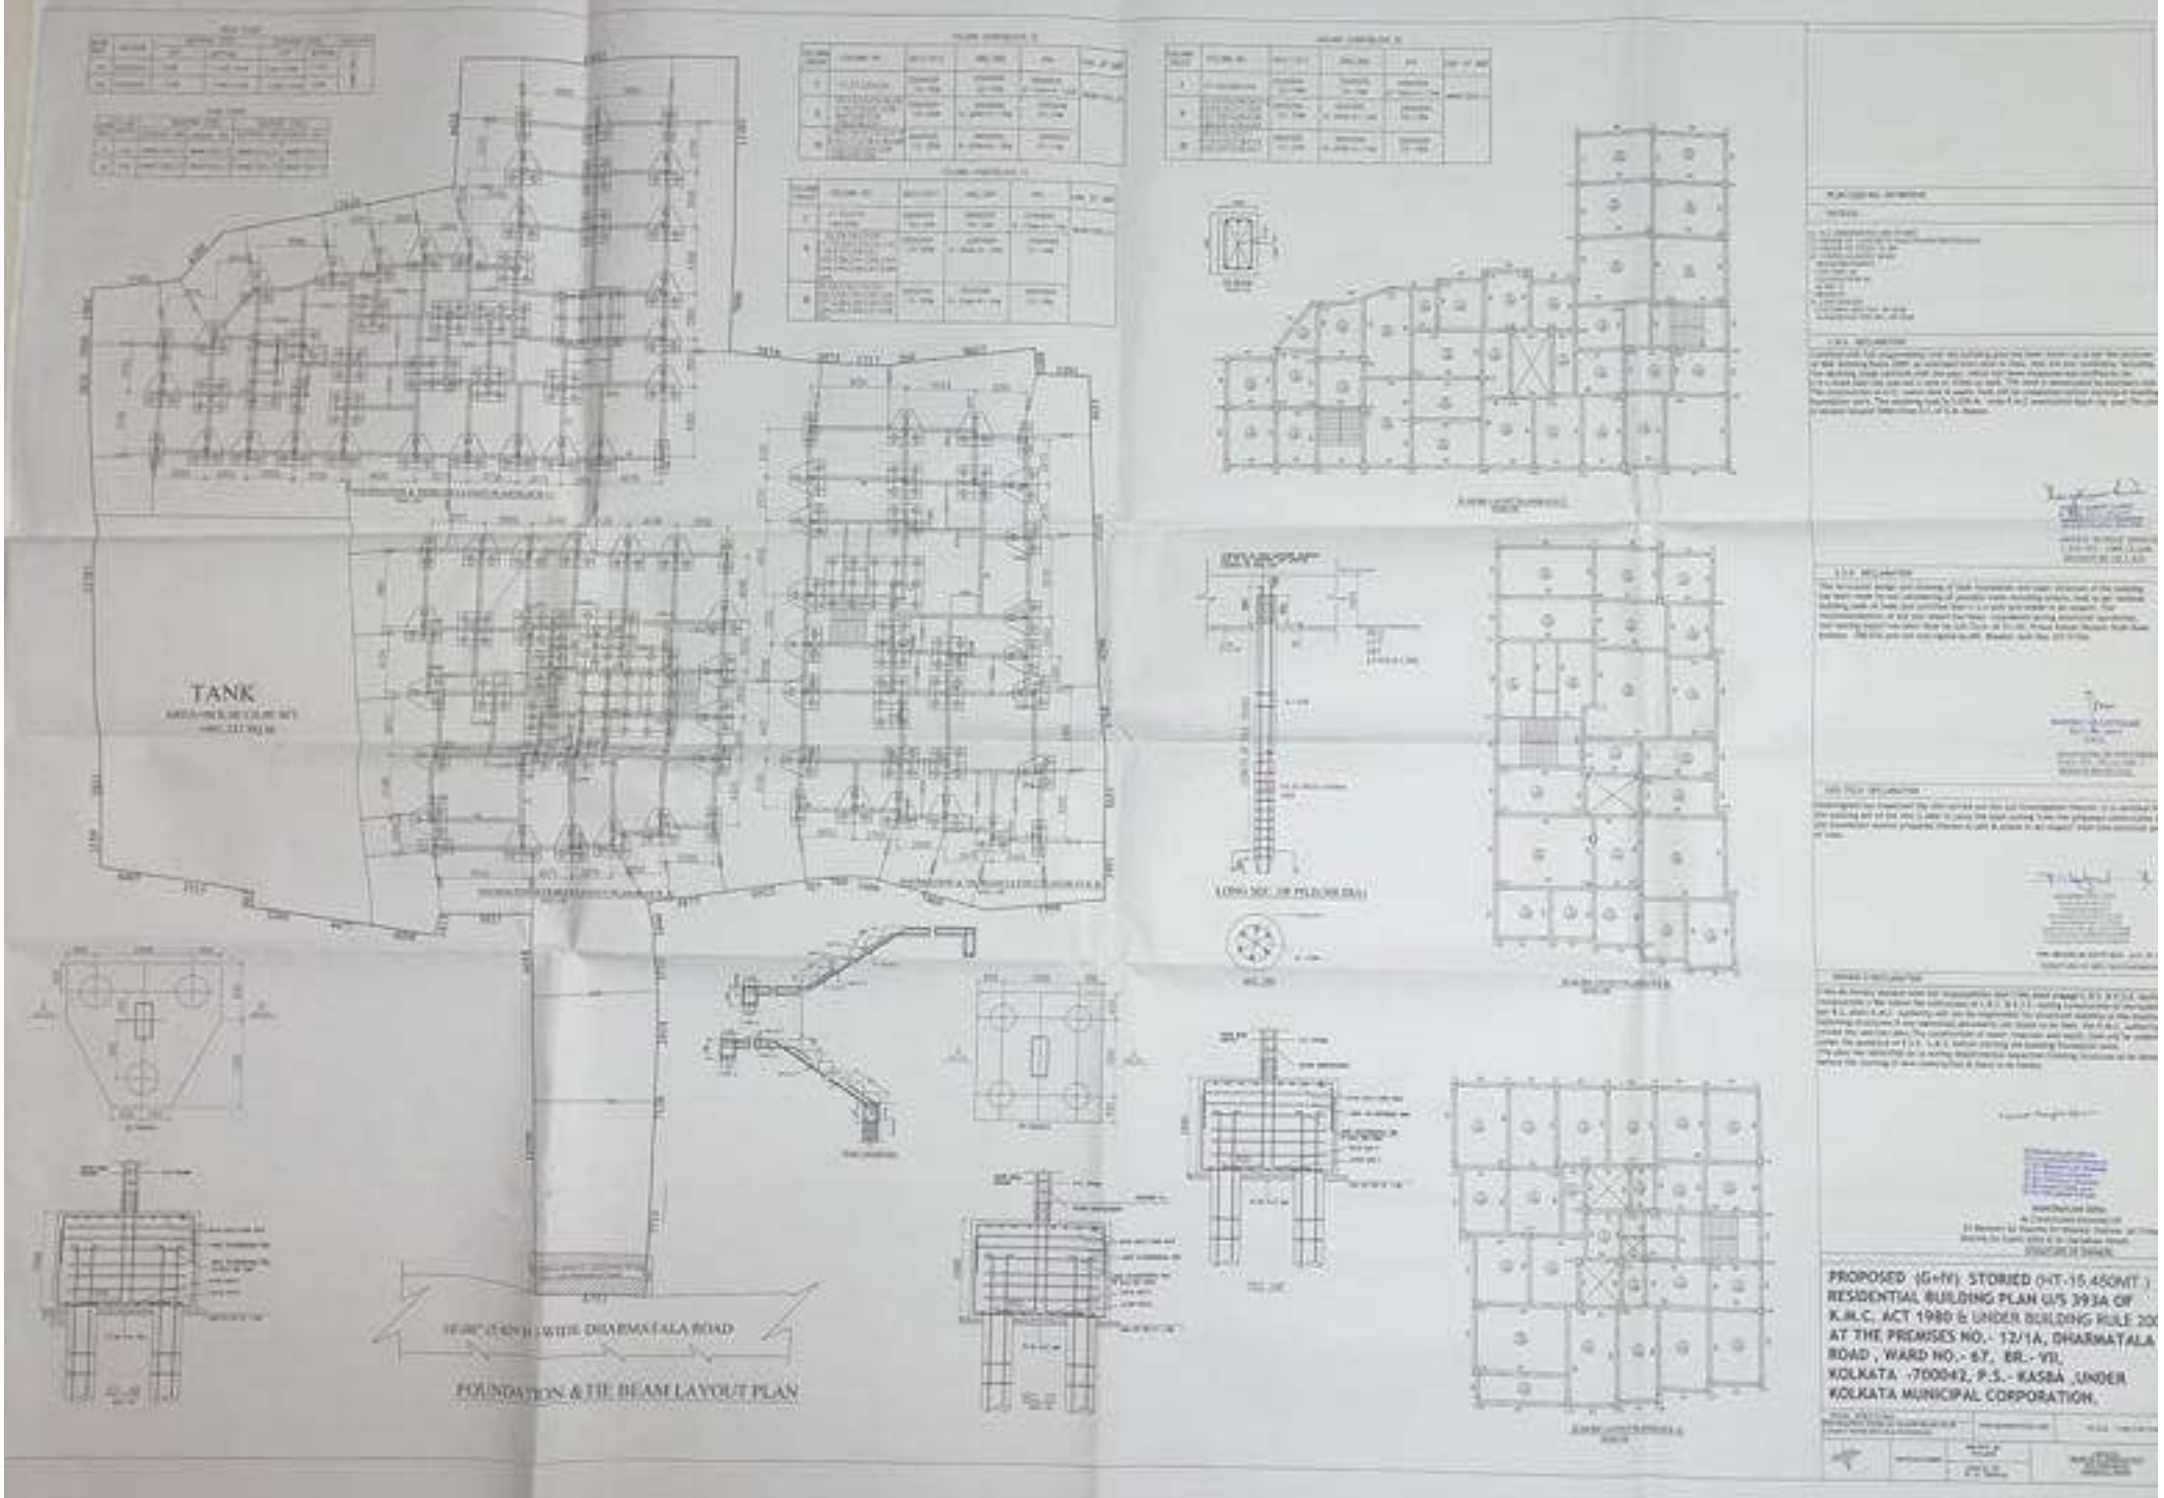
TANK
FOUNDATION & TIE BEAM LAYOUT PLAN
PROPOSED (G+IV) STORIED (HT-15.450MT.)
RESIDENTIAL BUILDING PLAN U/S 393A OF
K.M.C. ACT 1980 & UNDER BUILDING RULE 200
AT THE PREMISES NO.- 12/1A, DHARMATALA
ROAD , WARD NO.- 67, BR.- VII,
KOLKATA -700042, P.S.- KASBA ,UNDER
KOLKATA MUNICIPAL CORPORATION.