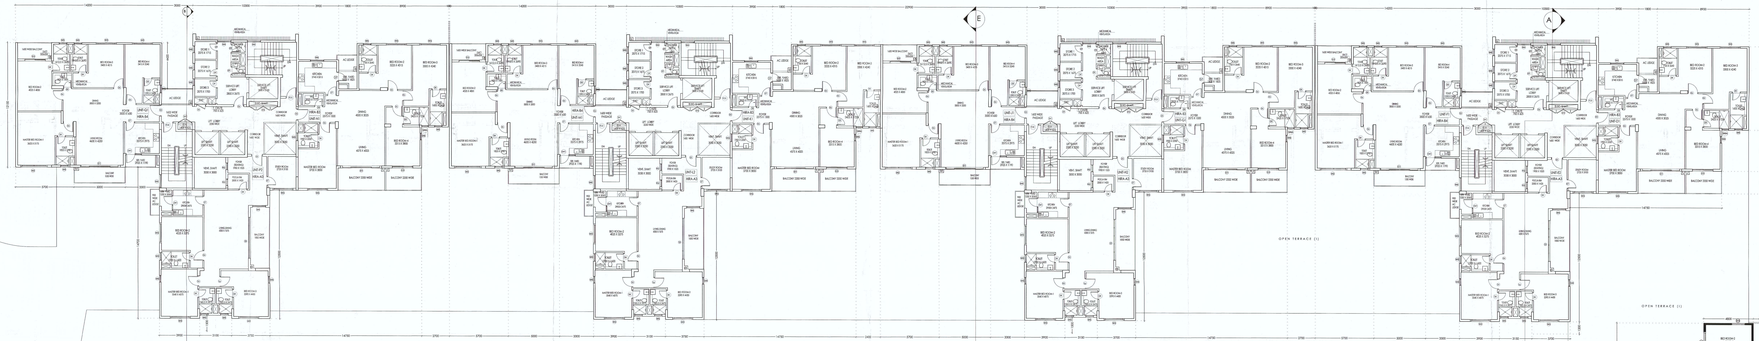

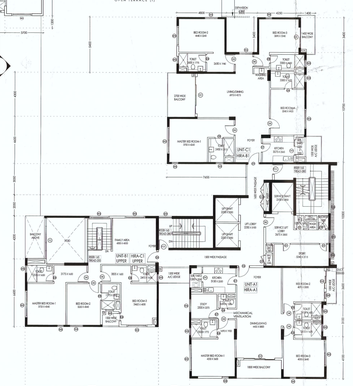

3RD, 5TH, 7TH, 9TH, FLOOR PLAN
(TOWER-1,2,3,4,5,6)

DOOR WINDOW SCHEDULE

DOOR SCHEDULE

MARK	WIDTH	HEIGHT	SILL	LINTEL
D1	4000	2400	0	0
D2	3600	2400	0	0
D3	3000	2400	0	0
D4	2700	2400	0	0
D5A	1100	2400	0	0
D5	1000	2400	0	0
D6	2100	2400	0	0
D7	2000	2400	0	0
D8	1800	2400	0	0
D9	1200	2400	0	0
D10	1100	2400	0	0
D11	1000	2400	0	0
D12	900	2400	0	0
D13	800	2400	0	0
D14	700	2100	0	0
D15	1200	2100	0	2400
D16	1000	2100	0	2400
D17	1000	2400	0	2400
D18	900	2400	0	2400
D19	800	2400	0	2400
D20	700	2400	0	2400
D21	2000	2100	0	2400

WINDOW SCHEDULE

MARK	WIDTH	HEIGHT	SILL	LINTEL
W	3000	1200	150	2400
W1	2500	1200	150	2400
W2	2000	1200	150	2400
W3	1500	1200	150	2400
W4	1200	1200	150	2400
W5	750	1200	150	2400
W6	600	1200	150	2400
W6A	600	1200	150	2400

NOTES :

1. ALL DIMENSIONS & LEVELS ARE IN MM, UNLESS MENTIONED OTHERWISE.
2. ALL DIMENSIONS ARE TO BE CHECKED AT SITE BEFORE EXECUTION OF WORKS. FIGURES ARE NOT TO BE SCALED.
3. THIS DRAWING IS TO BE READ IN CONJUNCTION WITH ALL OTHER RELEVANT DRAWINGS.
4. THE DRAWING SHALL BE USED FOR THE PURPOSE ISSUED AND SHALL NOT BE USED FOR ANY OTHER PURPOSE WITHOUT WRITTEN CONSENT FROM THE ARCHITECT.

Name of Owners :

AS CONSTITUTED ATTORNEY OF ALLIGATOR TRADECOM PVT. LTD. & 73 Others

SIGNATURE OF OWNERS

SUDIPTA MUKHERJEE

SOLE PROPRIETOR OF M/S. MUKHERJEE ENTERPRISE