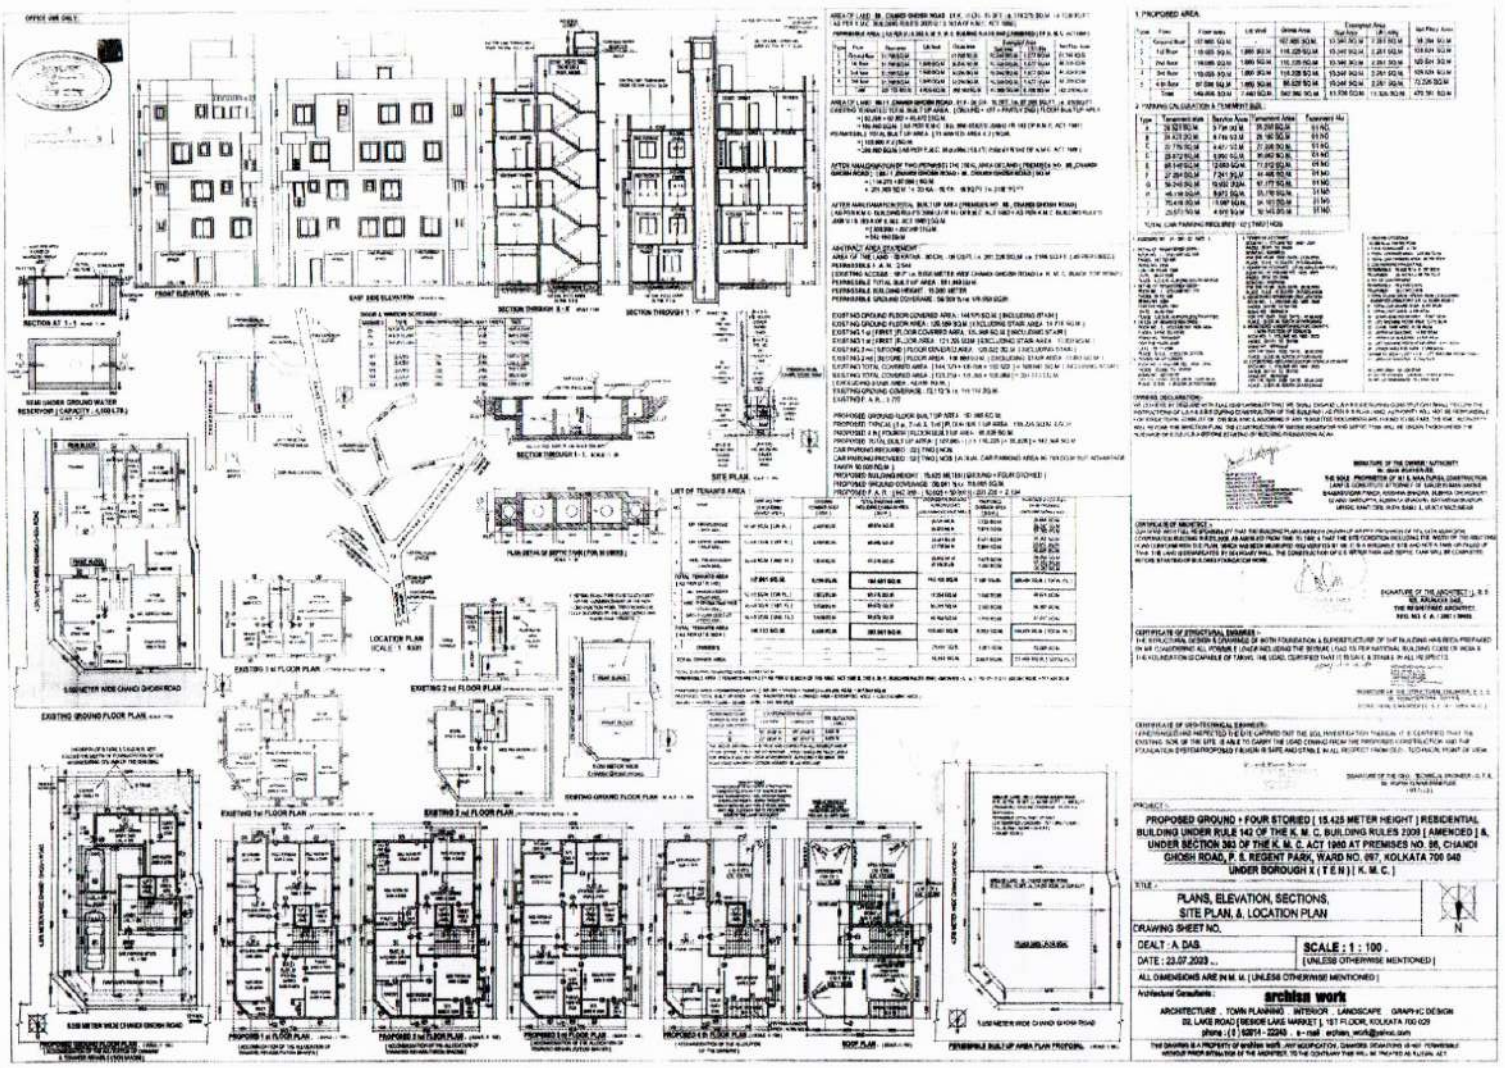

OFFICE USE ONLY
FRONT ELEVATION
EAST SIDE ELEVATION
SECTION AT 1-1
SEAM UNDER GROUND WATER RESERVOIR [CAPACITY : 4,000 LTR]
SECTION THROUGH 2-2
SECTION THROUGH 1-1
SITE PLAN
LIST OF TENANTS AREA
LOCATION PLAN
EXISTING 1st FLOOR PLAN
EXISTING 2nd FLOOR PLAN
EXISTING GROUND FLOOR PLAN
EXISTING 3rd FLOOR PLAN
EXISTING 4th FLOOR PLAN
PROPOSED 1st FLOOR PLAN
PROPOSED 2nd FLOOR PLAN
PROPOSED 3rd FLOOR PLAN
PROPOSED 4th FLOOR PLAN
ROOF PLAN
PERMISSIBLE BUILT UP AREA PLAN PROPOSAL
1. PROPOSED AREA
2. PARKING CALCULATION & TENEMENT SIZE
PROPOSED GROUND + FOUR STORIED [15.425 METER HEIGHT] RESIDENTIAL BUILDING UNDER RULE 142 OF THE K. M. C. BUILDING RULES 2009 [AMENDED] &, UNDER SECTION 393 OF THE K. M. C. ACT 1980 AT PREMISES NO. 86, CHANDI GHOSH ROAD, P. S. REGENT PARK, WARD NO. 097, KOLKATA 700 040 UNDER BOROUGH X (T E N) [K. M. C.]
TITLE :
PLANS, ELEVATION, SECTIONS, SITE PLAN, &, LOCATION PLAN
DRAWING SHEET NO.
N
DEALT : A. DAS.
DATE : 23.07.2023 ..
SCALE : 1 : 100 .
[UNLESS OTHERWISE MENTIONED]
ALL DIMENSIONS ARE IN M. M. [UNLESS OTHERWISE MENTIONED]
Architectural Consultants :
archisn work
ARCHITECTURE . TOWN PLANNING . INTERIOR . LANDSCAPE . GRAPHIC DESIGN
02, LAKE ROAD [BESIDE LAKE MARKET], 1ST FLOOR, KOLKATA 700 029
phone : (0) 62814 - 22240 . e - mail : archisn_work@yahoo.com