6th -

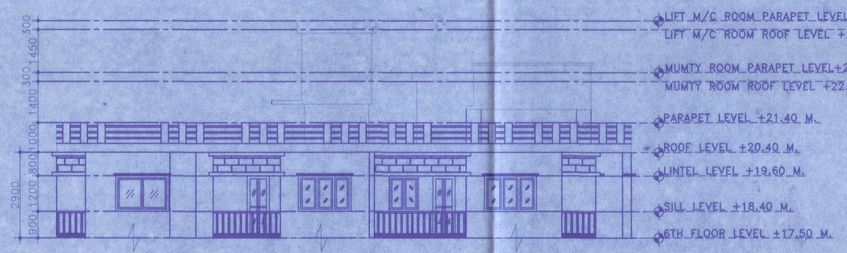

Ⓐ FRONT SIDE ELEVATION
SCALE: 1:100

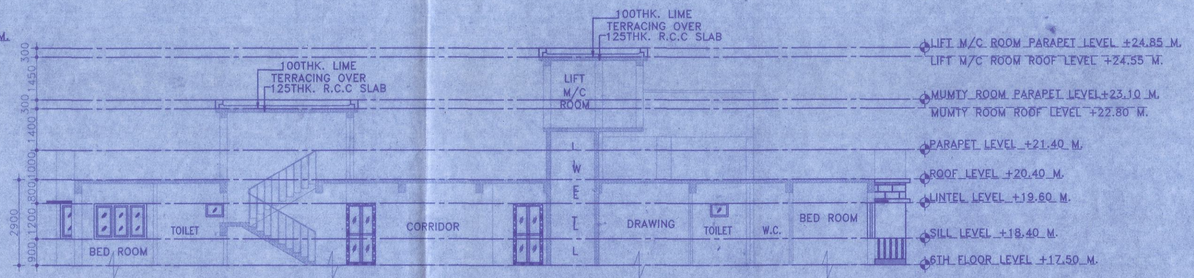

Ⓑ SECTION:-A-B
SCALE: 1:100

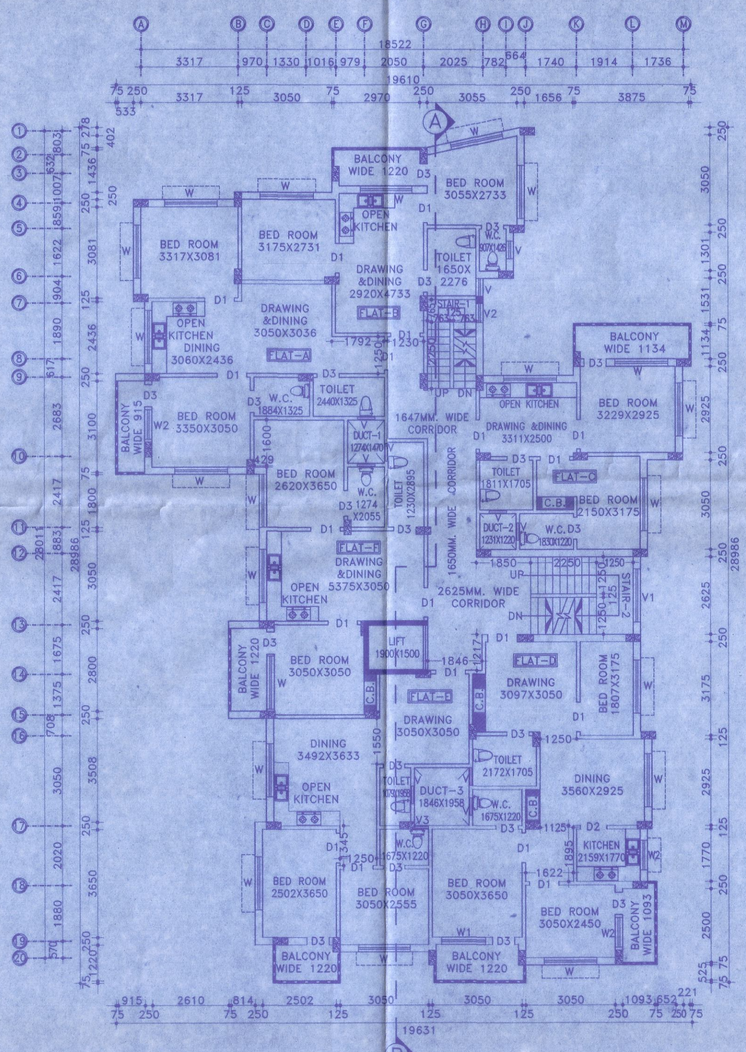

Ⓒ 6TH FLOOR PLAN
SCALE: 1:100

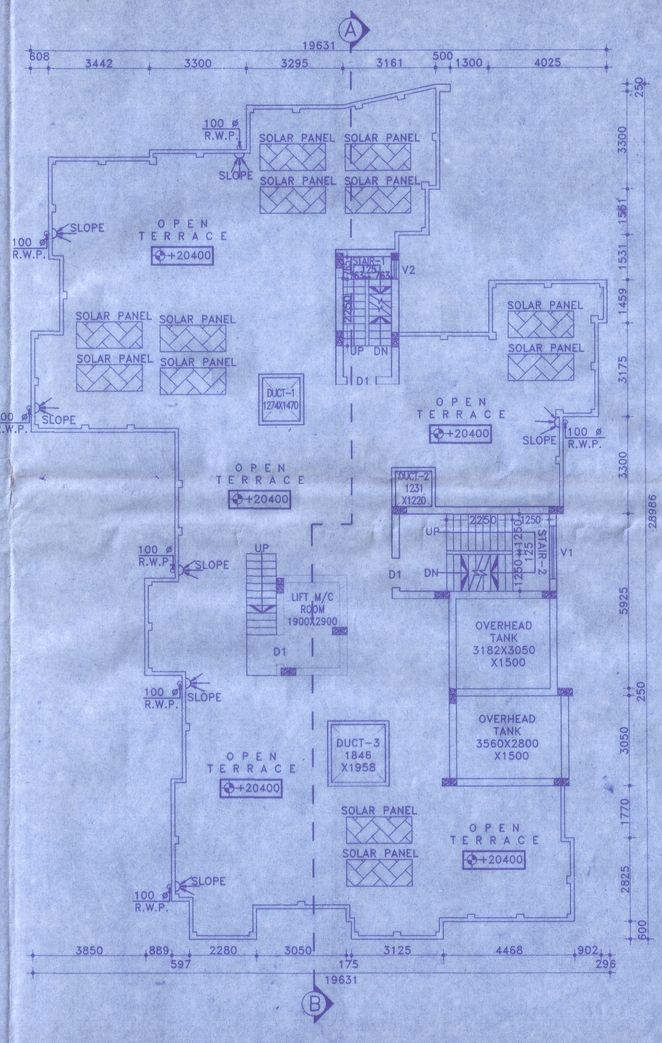

Ⓓ ROOF FLOOR PLAN
SCALE: 1:100

S.A.E
Berhampore Municipality
SANCTIONED
Vice-Chairman
Berhampore Municipality
Sanctioned vide Bill No.- 565
Date:- 6.07.2023.
Sanctioned is valid for 3 (Three) years only.
Completion report must be Submitted after Completion of work.

BERHAMPORE MUNICIPALITY West Bengal MURSHIDABAD

SCHEDULE OF DOOR & WINDOW :-		
MARK	SIZE	DESCRIPTION
D1	1000X2100	FULLY PNL
D2	900X2100	FULLY PNL
D3	750X2100	FULLY PNL
W	1800X1200	SLIDING WINDOW
W1	1500X1200	SLIDING WINDOW
W2	1000X1200	SLIDING WINDOW
V	600X450	UPVC MOVABLE VENTILATOR
V1,V2	VENTILATION FOR STAIR CASE.	

PROJECT NAME :-

PLAN OF PROPOSED 6TH FLOOR RESIDENTIAL CUM COMMERCIAL BUILDING OF MR. MAHADEV KUNDU, S/O LT. BISWANATH KUNDU, MR. GOUTAM KUNDU, S/O RATAN KUNDU R.S PLOT NO-650,659. L.R. PLOT NO- 650,659. R.S KHATIAN NO-639,653. L.R KHATIAN NO-9692,9821,9716, 9823,9703,9693. J.L. NO.- 102, MOUZA-COSSIMBAZAR, P.S.- BERHAMPOUR, P.O-COSSIMBAZAR, DIST-MURSHIDABAD, PIN-742102. 98. KARBALA ROAD.

NOTES :-

1. ALL DIMENSIONS ARE IN m.m. AND ALL LEVEL ARE IN M.
2. WRITTEN DIMENSIONS MUST BE FOLLOWED
3. ALL EXTERNAL WALLS 250TH. & INTERNAL WALLS 125THK. UNLESS OTHERWISE MENTIONED.
4. ALL MASONRY WORKS ARE BOUNDED BY CEMENT MORTAR (1:6) & (1:4).
5. EXTERNAL PLASTER IS 25THK. & INTERNAL PLASTER IS 12MM.THK.
6. ALL CONC. GRADE IS M25 & AND GRADE OF STEEL FE-500
7. 250THK. BRICK WORK IN 1:6 MORTAR
8. 125THK. & 75THK. BRICK WORK IN 1:4 MORTAR
9. 150 WIDE SURFACE DRAIN SHOULD BE PROVIDED ALL ROUND THE BUILDING.
10. 25% OF THE BUILDING TO BE CONSTRUCTED USING FLY-ASH BRICKS

AREA CALCULATION :-

LAND AREA	PLINTH AREA	
556.46 SQ.M (13.75 Decimal)	SIXTH FLOOR	376.41 SQ.M.

GROUND COVERAGE = 64.47 %

SIGNATURE OF DEVELOPER/OWNER :-

Mahadev Kundu
Goutam Kundu

SWAPNABHUMI V
Mahadev Kundu
Partner

SWAPNABHUMI V
Goutam Kundu
Partner

SIGNATURE OF ENGINEER :-

Structural Engineer
Lic No.- L.B.RM/183/AMC,BMC/BPD/185
DCE, B.TECH, G.D.S. Durgapur-16
Contact No.- 9333233331

Pankaj Kr. Biswas
L.B.S (Diploma cum Civil Engineer)
Regd. No.-13/RP-2021/BM

TITLE :-

6TH FLOOR PLAN, ROOF FLOOR PLAN, FRONT SIDE ELEVATION, SECTIONAL VIEW.

DATE :- 15.06.2022

SCALE :- 1:100.

SHEET NO :-ARCH./6th Floor/01-01

N