PLAN FOR PROPOSED G+ VI STD RESIDENTIAL FLAT BUILDING OF 1) SRI AJIT KR. SINGHA S/O- LATE SRI RABIKAR SINGHA, 2) SMT. TAPASI SINGHA, W/O- SRI AJIT KUMAR SINGHA, 3) SRI SUKANTA SINGHA, S/O- SRI AJIT KR. SINGHA, ON MOUZA - MIRCHOBA, J.L.NO - 33, R.S.PLOT NO - 201, R .S .KH.NO- 54, L .R. PLOT NO - 201, L .R.KH. NO - 785,786,787, WARD NO- 16, AT MAHALLA :- MIRCHOBA-1,HOLDING NO.:-97/1, UNDER BURDWAN MUNICIPALITY, P.S..- BURDWAN, DIST.- PURBA BARDDHAMAN.

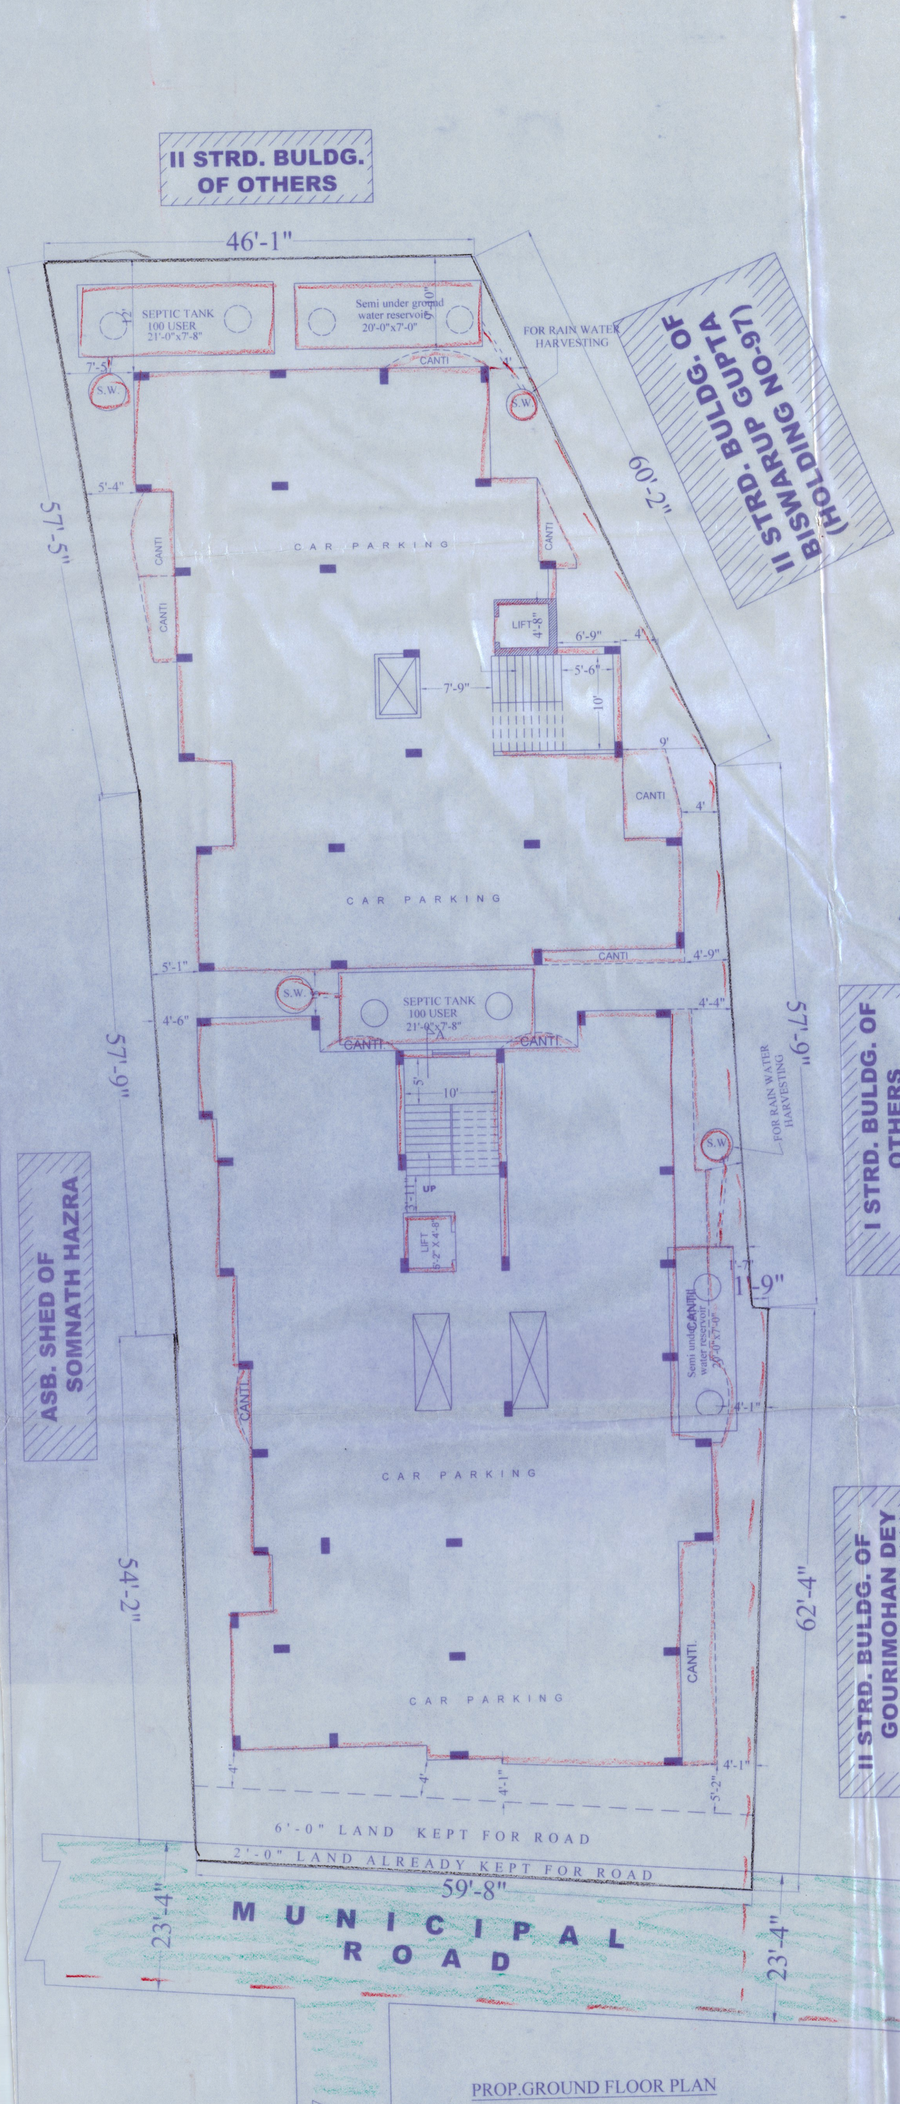

PROP.GROUND FLOOR PLAN

SITE PLAN
SCALE :- 1"=16'

TECHNICAL INFORMATION

OWNERS AREA OF LAND = 10245.25 SQFT.	
GROUND COVERAGE = 66 % [(3865.55+2905)=6770.55 SQFT.]	
FLOOR AREA RATIO = 4.0.	
TOTAL FLOOR COVD. AREA =	(BLOCK-1) 23494.9 SQFT.+ (BLOCK-2) 17817 SQFT.
TOTAL FLOOR COVD. AREA = 41311.9 SQFT.	

SIGNIFICANCE

PROP. CONST. SHOWN IN COLOUR
DRAIN SHOWN IN COLOUR
ROAD SHOWN IN COLOUR
PROP. CONST. SHOWN IN COLOUR
PROPERTI LINE SHOWN IN COLOUR

Dr. M. Shahid Ullah 12/10/2018
Vice-Chairman
Burdwan Municipality

03/05/24
Chairman
Burdwan Municipality
12/10/18

12/10/18

:: VICE-CHAIRMAN ::

:: ENGINEER ::

:: HEALTH OFFICER ::

Sunirmal Bandyopadhyay
SUNIRMAL BANDYOPADHYAY
Reg. No- BM/LBS-M18-16/14
UNDER BURDWAN MUNICIPALITY

:: DRAWN BY ::

:: SIGN OF OWNER ::