SITE PLAN AT PREMISES NO. -20, CANAL STREET, WARD NO.55, BROUGH-VI, P.S.- ENTALLY, KOL-700014, UNDER THE KOLKATA MUNICIPAL CORPORATION.

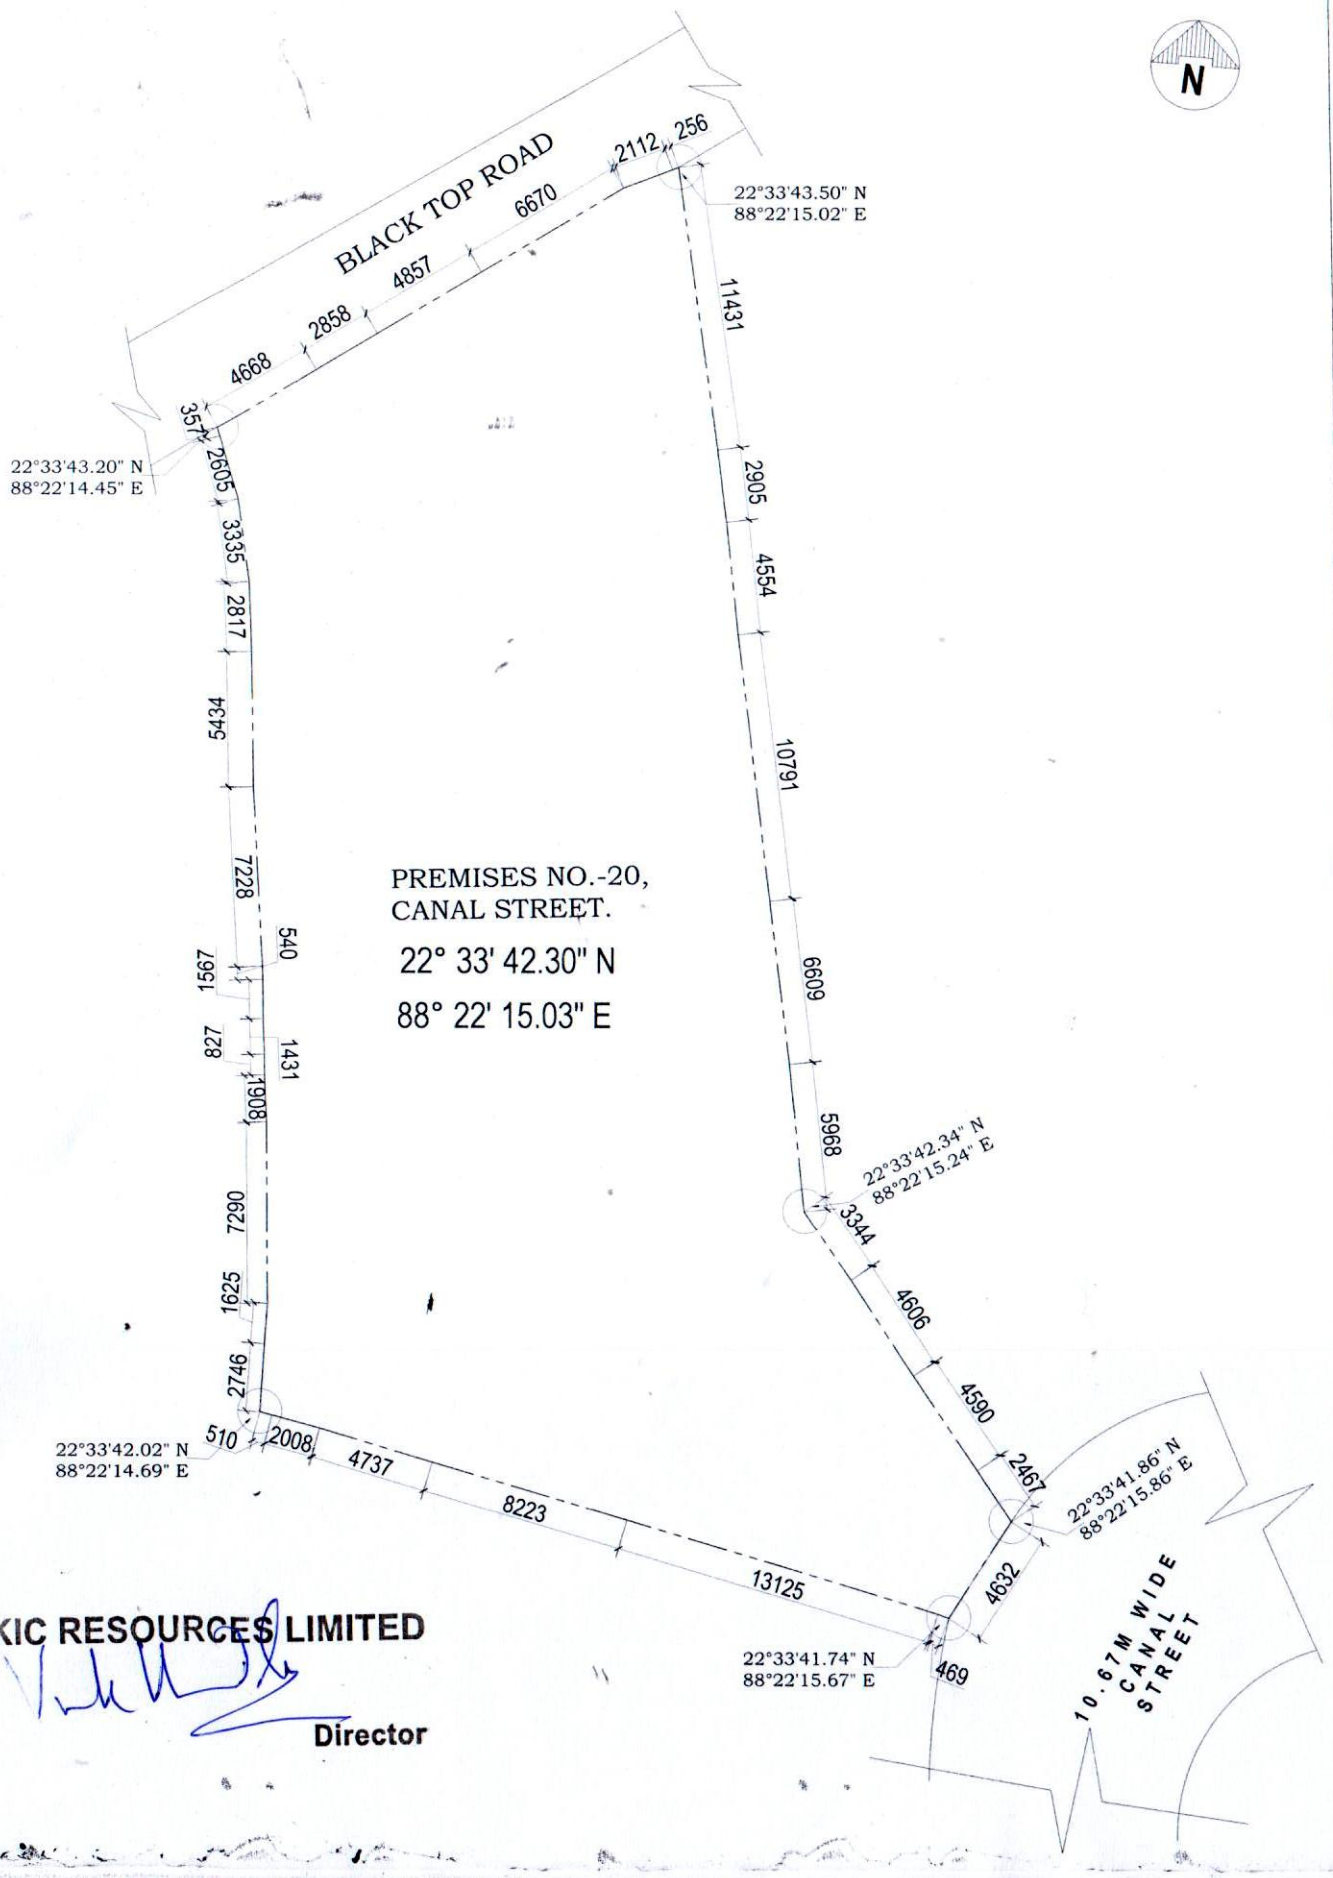

KIC RESOURCES LIMITED

Director

PRODUCED BY AN AUTODESK EDUCATIONAL PRODUCT