Sanyalson Associates Consultant Pvt. Ltd.

(Consultant Planner & Structural Engineers)

CIN- U74140WB1993PTCO60948.

Office : P - 157, Kanungo Park
Garia, Kolkata - 700084
Phone – 033 2430 9318
E-mail : debdeep@sanyalsonassociates.com

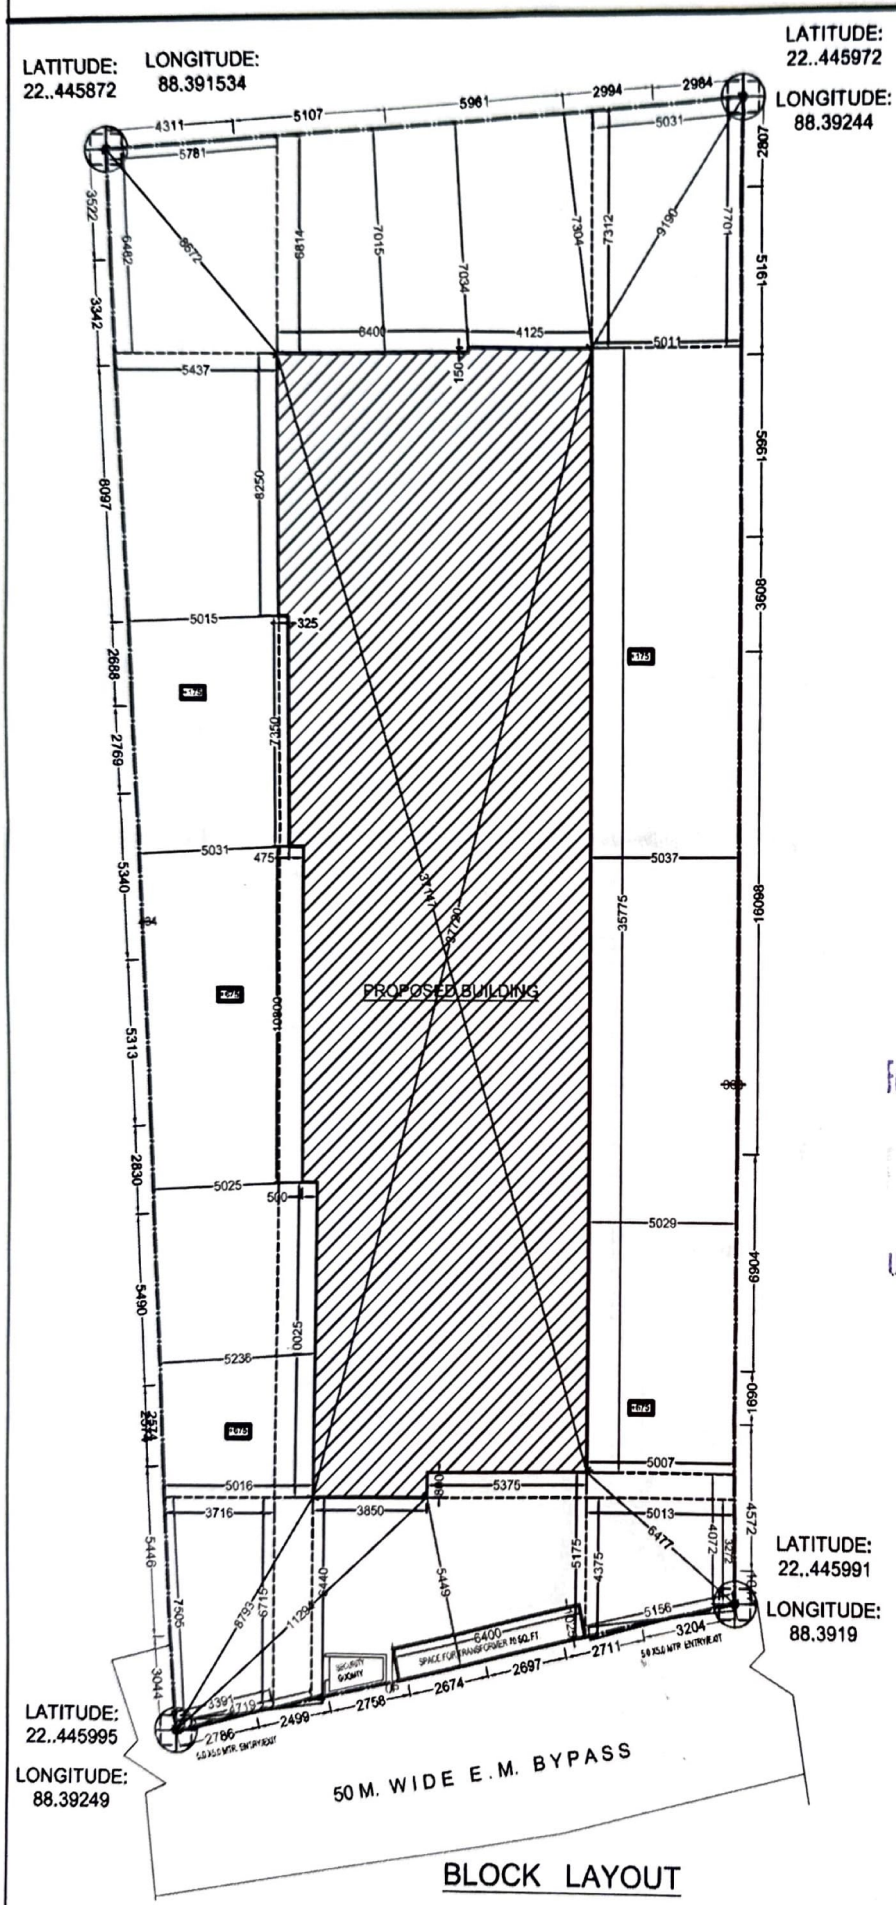

BLOCK LAYOUT

For M/s. SANYALSON ASSOCIATES CONSULTANT PVT. LTD.
SARBANI MAJUMDER
COA. REG. NO. 92 / 15458
E.B.A NO.- 055
UNDER RAJPUR - SONARPUR MUNICIPALITY

SARBANI MAZUMDER
COA. REG.NO. 92/15458
E.B.A. NO - 055
UNDER RAJPUR SONARPUR MUNICIPALITY

SIGNATURE OF E.B.A.

PROJECT

PROPOSED G+VII STORIED RESIDENTIAL BUILDINGS AT HOLDING NO. 2404, DAKSHIN KUMRAKHALI. L.R. DAG NO. 1623, L.R. KHATIAN NO. 4245,4246,4247,4248, J.L NO. 48, WARD NO. 27, MOUZA:- KUMRAKHALI, P.S. - SONARPUR, DIST.-24 PGS(S). UNDER RAJPUR - SONARPUR MUNICIPALITY.

DRAWING NAME : BLOCK LAYOUT

OWNER'S NAME : PANKAJ PODDAR AND OTHERS

NORTH

DRAWN -
DESIGNED
DATE - 01.09.2023

Sanyalson Associates Consultant Pvt. Ltd.
CONSULTANT PLANNER & STRUCTURAL ENGINEERS
P-157 KANUNGO PARK KOLKATA-84