Jai Mata Di Housing Projects

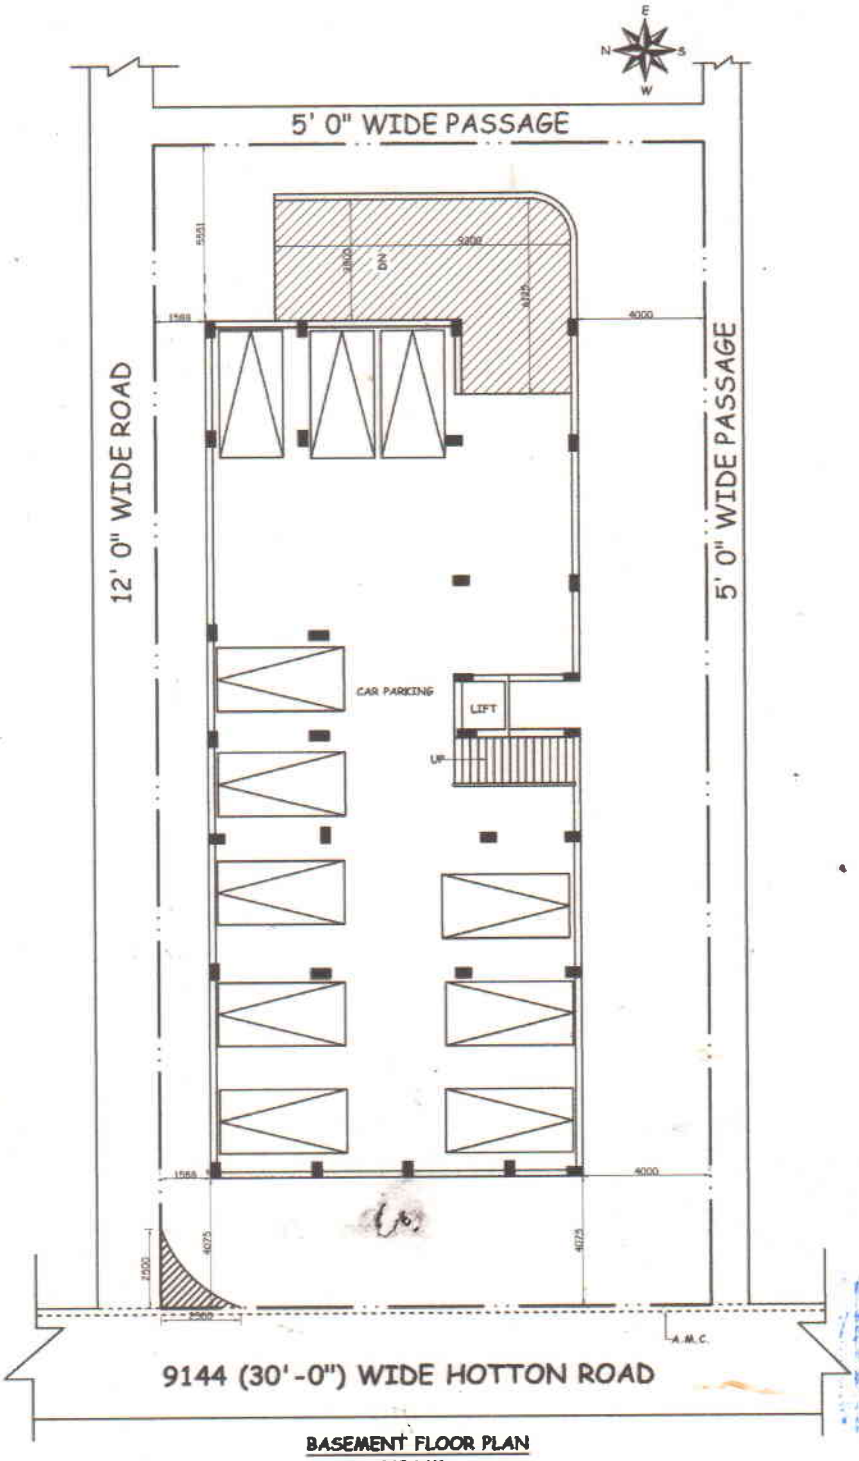

BASEMENT FLOOR PLAN
SCALE=1:100

No. of Basement Parking - 11
Total no. of Parking - 11
Size of each Parking - 120 Sq. Ft.

JAI MATA DI HOUSING PROJECTS
PARTNER

:Regd. Office:
Dipupara (Near Shiv Mandir), Opp. - United Bank Of India, Asansol - 713302