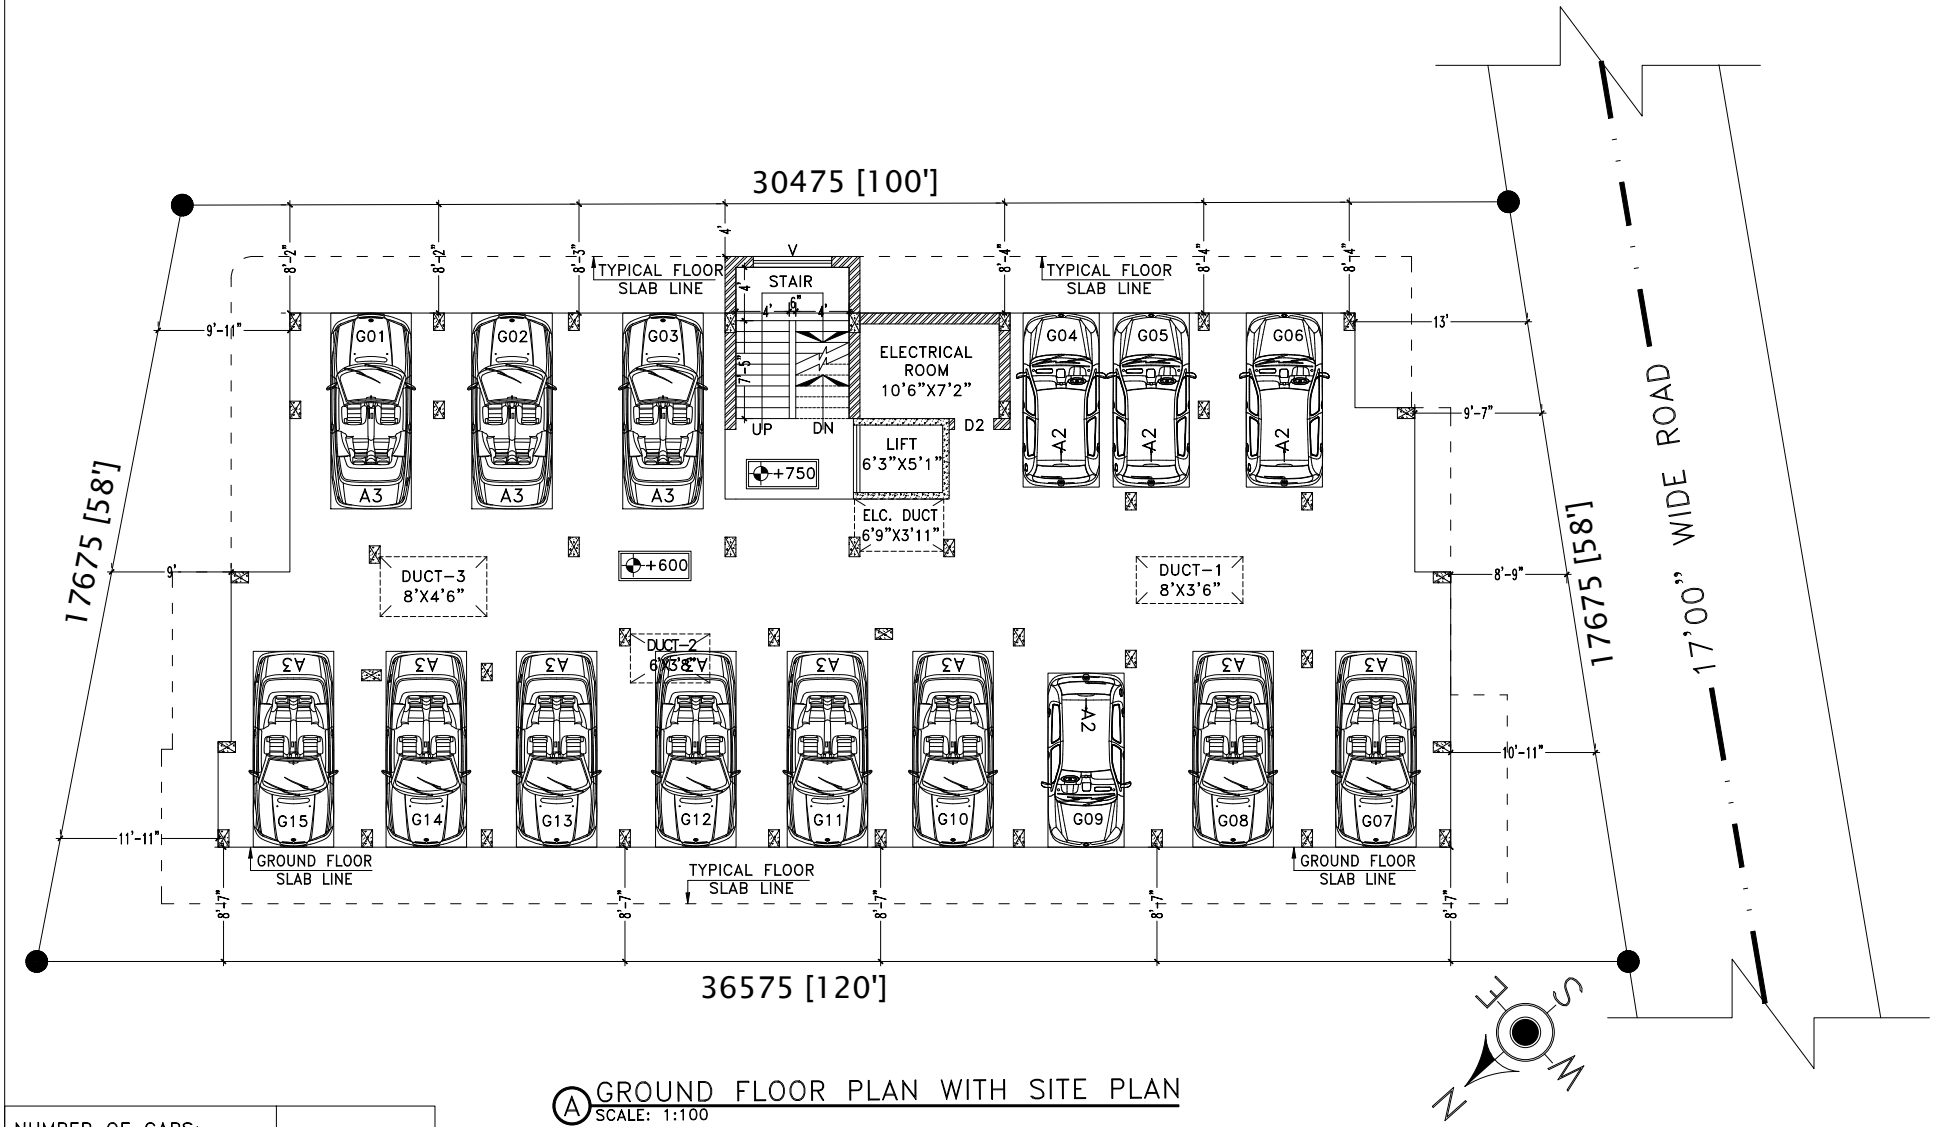

(A) GROUND FLOOR PLAN WITH SITE PLAN

SCALE: 1:100

NUMBER OF CARS:–

*FREE PARKING: 15 NOS.

*TOTAL PARKING: 15 NOS.