A FRONT SIDE ELEVATION
SCALE: 1:100

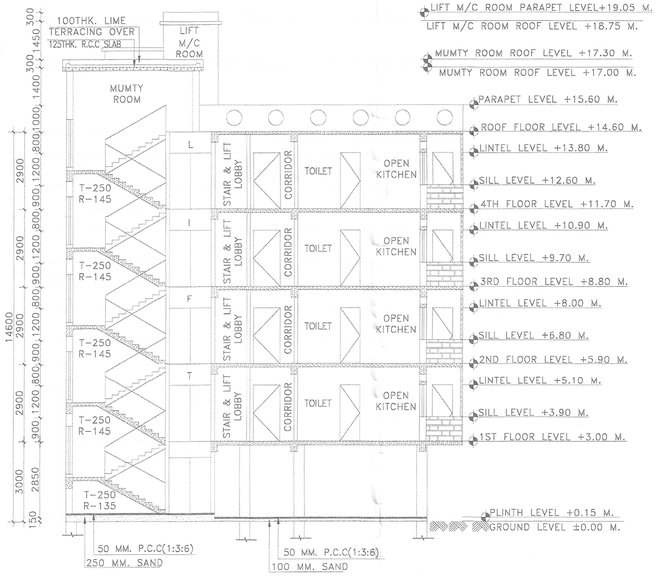

B SECTION:-Y-Y'
SCALE: 1:100

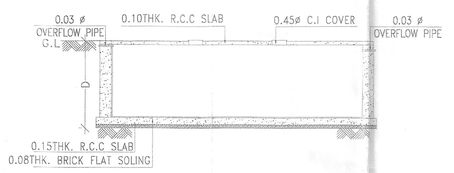

SECTION OF UNDER GROUND RESERVOIR

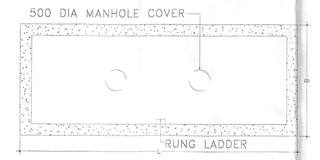

PLAN OF UNDER GROUND RESERVOIR

E DETAILS OF UNDER GROUND RESERVOIR
SCALE: N.T.S

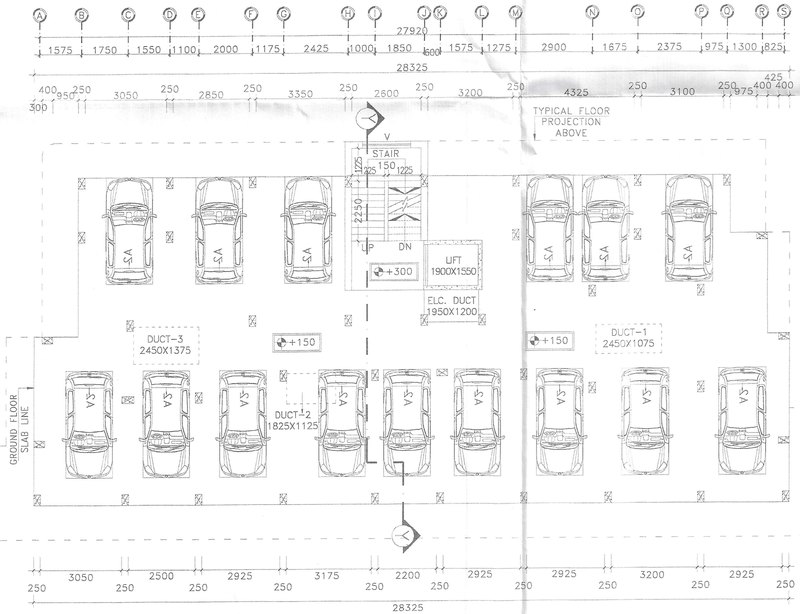

D GROUND FLOOR PLAN
SCALE: 1:100

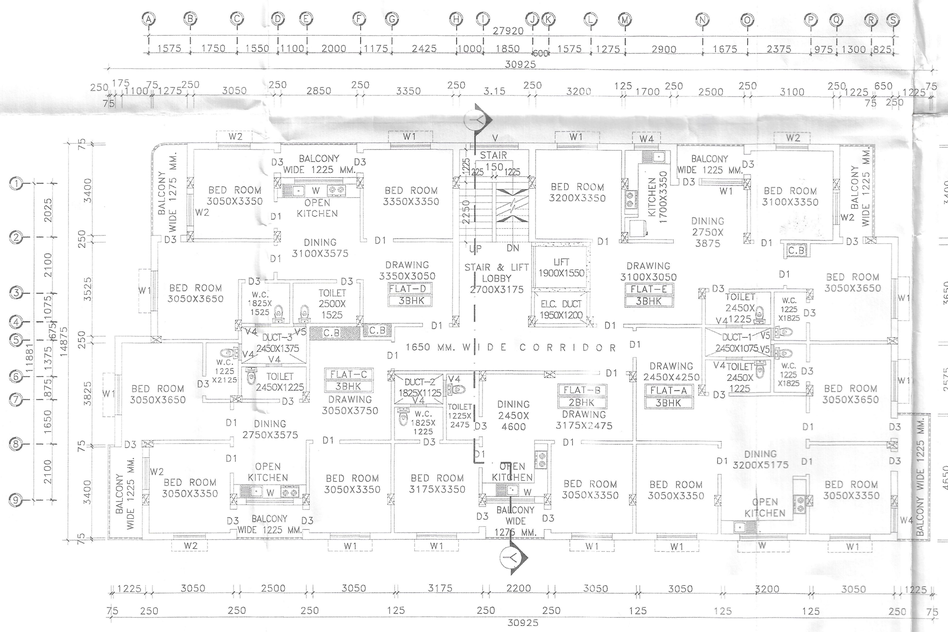

D TYPICAL FLOOR PLAN
SCALE: 1:100

SIGNATURE OF ARCHITECT:-	SIGNATURE OF GEO TECHNICAL ENGINEER:-	SIGNATURE OF STRUCTURAL ENGINEER:-
Manju Monowara Khatun MANJU MONOWARA KHATUN ARCHITECT CA/2022/146222 GIDS, Durgapur -16	MANOJ MAITY Civil / Geotechnical Engineer CE, MIGS-1344278 Lic. No-LBSPM/162/AMC G.I.D.S., Durgapur-16	HIROK GHOSH Structural Engineer Lic.No. L.B.S.P.M/134/AMC-Durgapur/0185 DCE, B.TECH, G.I.D.S., Durgapur-16 Contact No.:7602184157

PROJECT NAME:

PLAN OF PROPOSED (G+4) STORIED RESIDENTIAL BUILDING OF MR. RAJ KUMAR GUPTA S/O RAM KISHNA GUPTA, MR. JADAV MONDAL S/O KALI PADA MONDAL, MRS. RINKI PAUL W/O- UTTAM KUMAR PAUL, MRS. BITHIKA PANDIT W/O- JAYANTA PANDIT, OVER L.R. PLOT NO-1816, L.R. KHATIAN NO-5825,5826,5831,5832 J.L. NO-43, MOUZA-DIGNALA, P.S.- ANDAL, DIST-PASCHIM BARDHAMAN, WEST BENGAL.

SCHEDULE OF WINDOW FOR KITCHEN :-

MARK	SIZE	DESCRIPTION
W4	900X1000	SLIDING WINDOW
W	1200X1000	SLIDING WINDOW

SCHEDULE OF DOOR & WINDOW:-

MARK	SIZE	DESCRIPTION
D1	1000X2100	FULLY PNL
D2	900X2100	FULLY PNL
D3	750X2100	FULLY PNL
W1	1500X1200	SLIDING WINDOW
W2	1200X1200	SLIDING WINDOW
W4	900X1200	SLIDING WINDOW
V	VENTILATION FOR STAIR CASE	
V4	600X450	UPVC MOVABLE VENTILATOR
V5	450X450	UPVC MOVABLE VENTILATOR

*** NOTES :-

1. ALL DIMENSIONS ARE IN M.M. , ROAD IS IN FT. & INCH. AND ALL LEVEL ARE IN M.
2. WRITTEN DIMENSIONS MUST BE FOLLOWED.
3. ALL EXTERNAL WALLS 250TH. & INTERNAL WALLS 125THK. UNLESS OTHERWISE MENTIONED.
4. ALL MASONRY WORKS ARE BOUNDED BY CEMENT MORTAR (1:6) &(1:4).
5. EXTERNAL PLASTER IS 25THK. & INTERNAL PLASTER IS 12MM.THK.
6. ALL CONC. GRADE IS M25 & AND GRADE OF STEEL FE-500.
7. 250THK. BRICK WORK IN 1:6 MORTAR.
8. 125THK. & 75THK. BRICK WORK IN 1:4 MORTAR.
9. 150 WIDE SURFACE DRAIN SHOULD BE PROVIDED ALL ROUND THE BUILDING.
10. 25% OF THE BUILDING TO BE CONSTRUCTED USING FLY-ASH BRICKS.

AREA CALCULATION:-

LAND AREA	PLINTH AREA	
607.03 SQ.M.	GROUND FLOOR	329.97 SQ.M.
	FIRST FLOOR	400.60 SQ.M.
	SECOND FLOOR	400.60 SQ.M.
	THIRD FLOOR	400.60 SQ.M.
	FORTH FLOOR	400.60 SQ.M.
	TOTAL	1932.37 SQ.M.

*TOTAL COMMON AREA	=	80 SQ.M
* GROUND COVERAGE	=	56.50%
* F.A.R	=	2.49

SIGNATURE OF DEVELOPER/OWNER:-

Bithika Pandit
Rinki Paul.
Jadav Mondal
Raj Kumar Gupta

Approved as per NOC received from BSAP vide memo no- 449/BSAP dt- 01/12/23

- Structural Safety is under owner's risk
- Total proposed area as per drawing (approx.)
  ..... Sq.ft.
- Clear distance should be maintained 3 ft. all around, no permanent construction is allowed within this.

23/10/24
Junior Engineer (W.R.D.D.)
Andal Development Block
Paschim Bardhaman

25/02/24.
Executive Officer
Andal Panchayet Samity
Paschim Bardhaman

TITLE:

* FRONT SIDE ELEVATION.
* SECTIONAL VIEW.
* GROUND FLOOR PLAN.
* TYPICAL FLOOR PLAN.
* DETAILS OF UNDER GROUND RESERVOIR.

DRAWN BY: S.PANJA, B.NANDI.

CHECKED BY: M.KHATUN .

SCALE: 1:100, N.T.S.

REV.-00 DATE: 03.05.2023

SHEET NO: ARCH./P&RD-01/02