PROPOSED PROJECT AT PREMISES NO. 42D, JAINUDDY MISTRY LANE, K.M.C WARD NO.-82, BOROUGH NO.- IX, UNDER K.M.C. P.S. - CHETLA, KOLKATA - 700027.

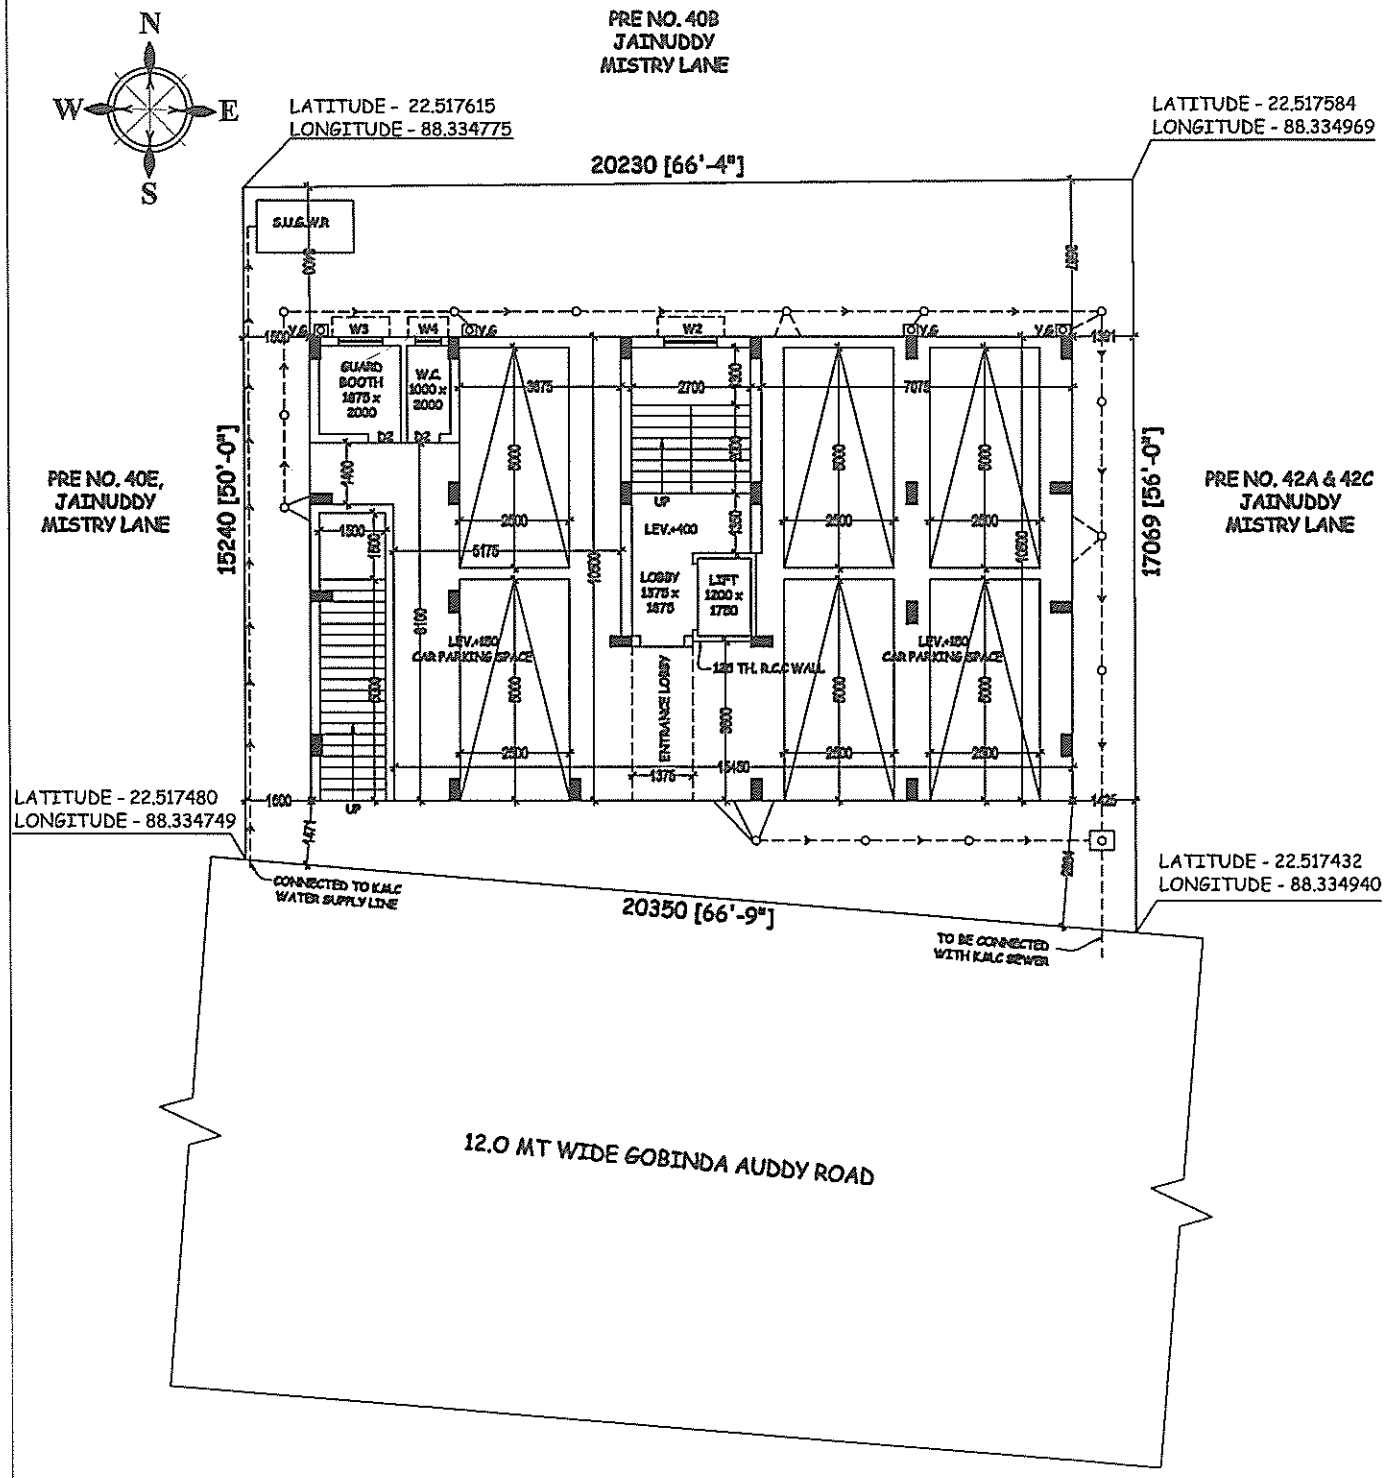

Lokenath Construction

Jaladhar Chatterjee

Proprietor

SIGNATURE OF PROPRIETOR