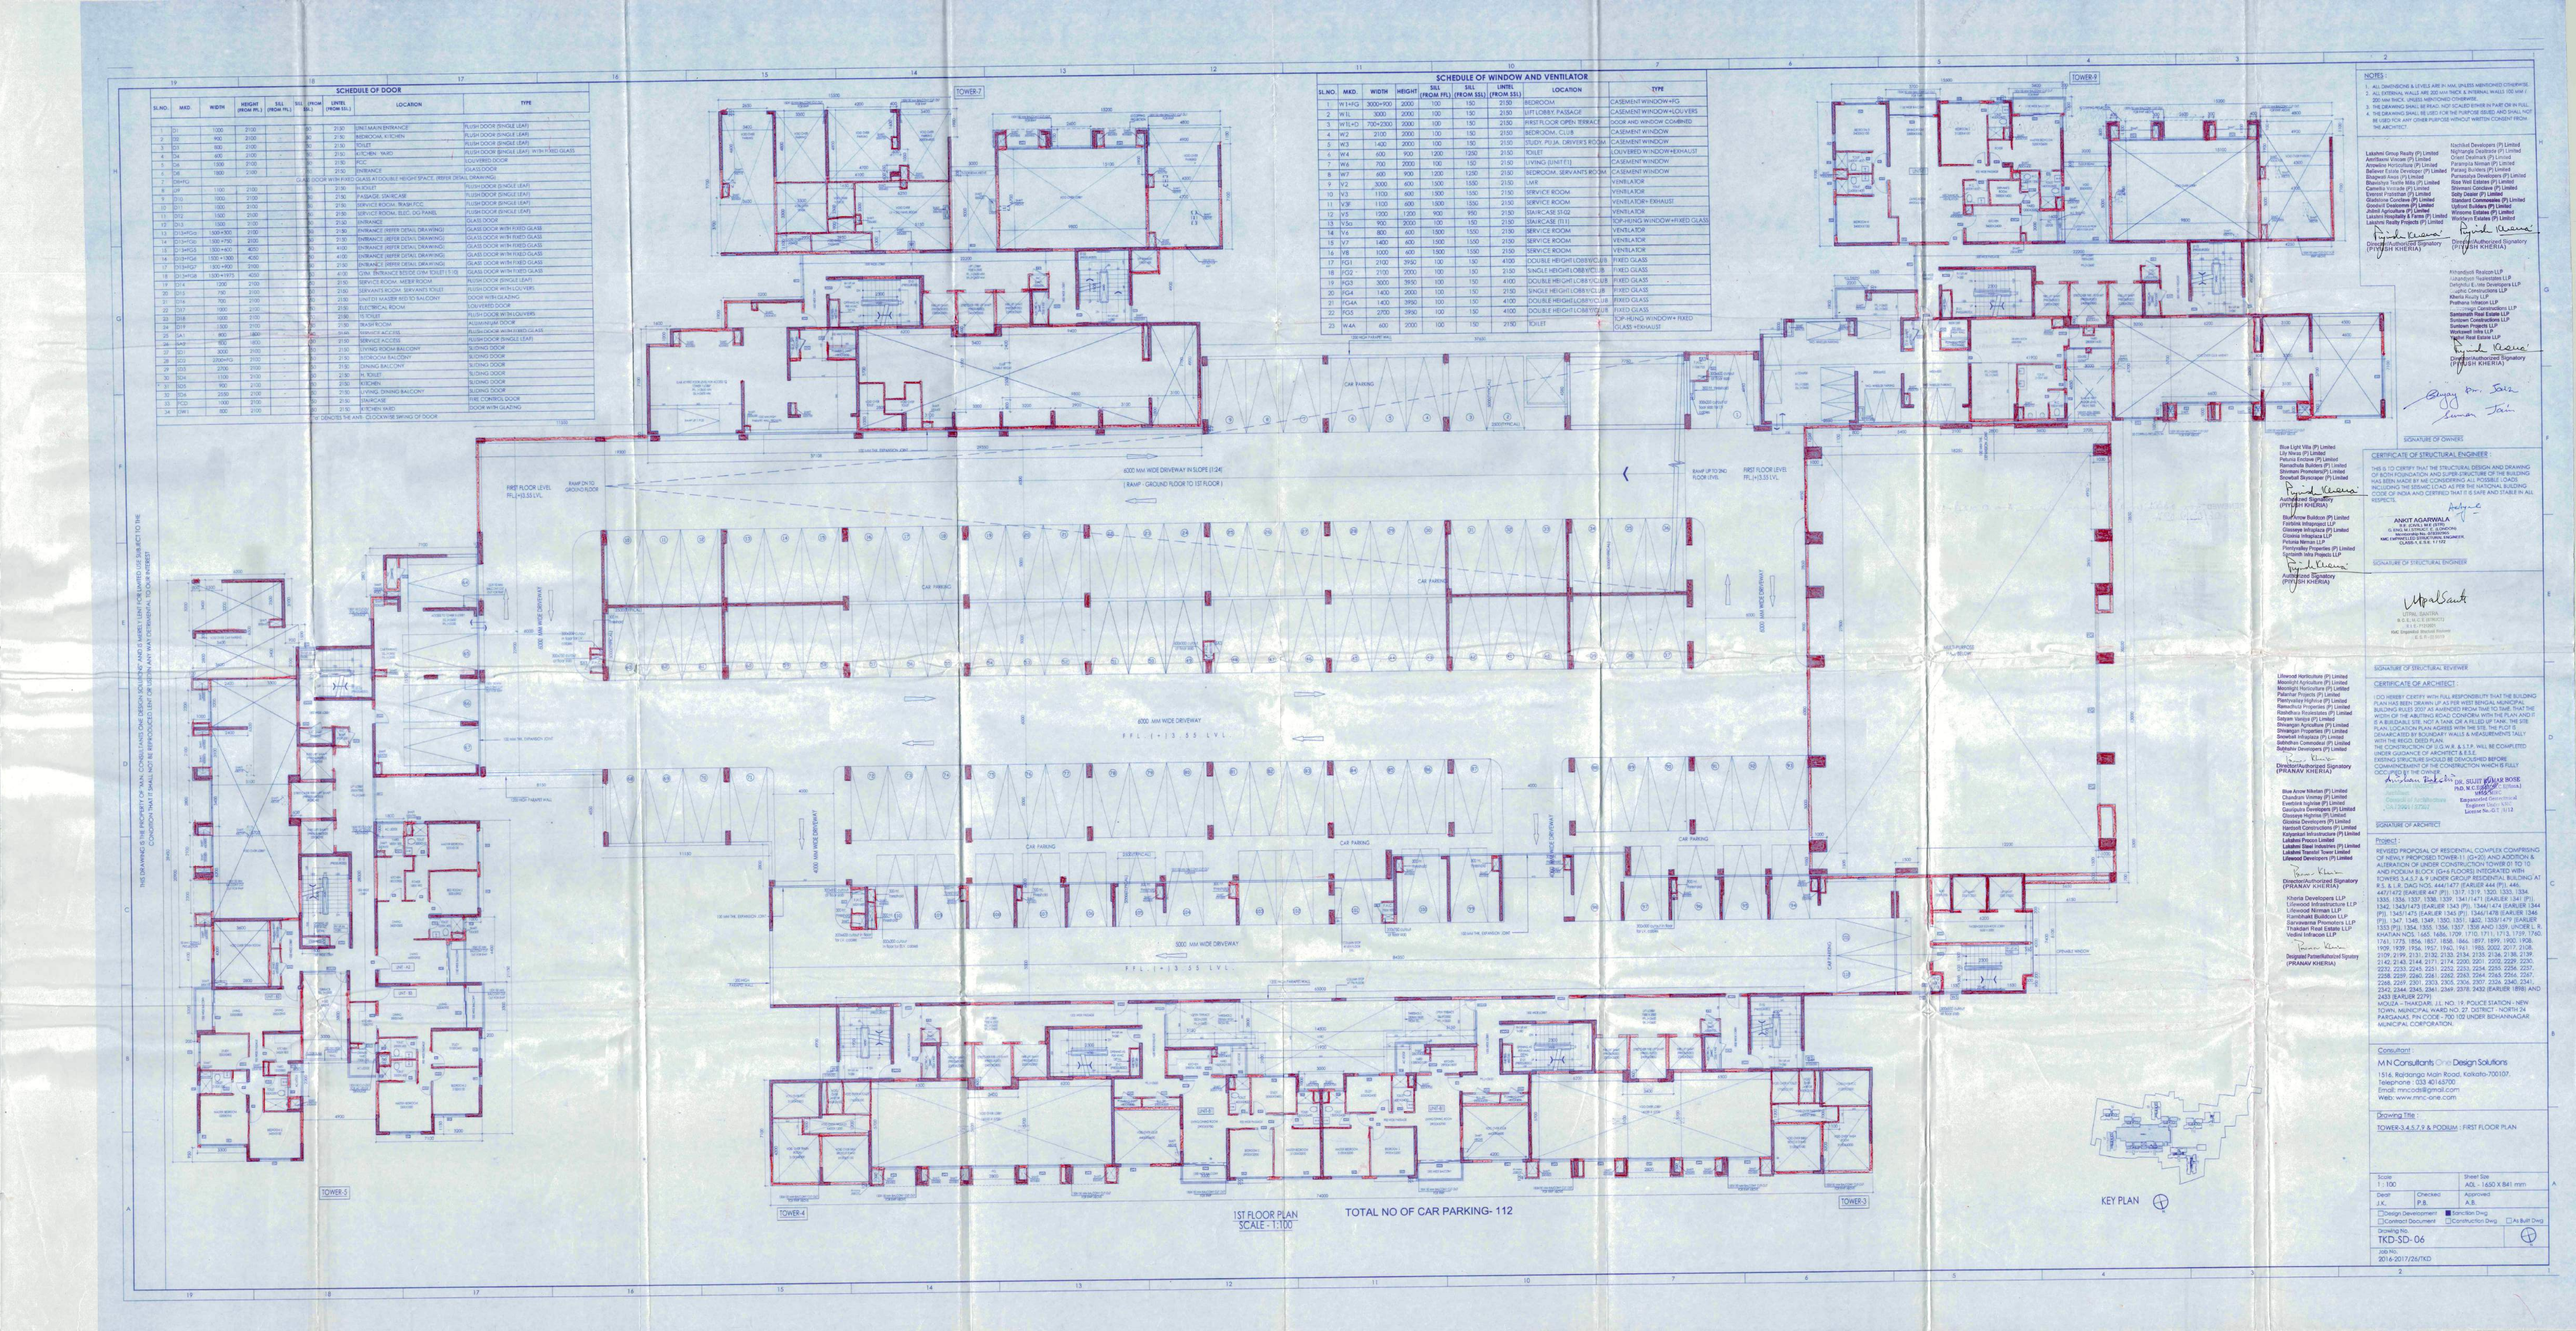
SCHEDULE OF DOOR
SCHEDULE OF WINDOW AND VENTILATOR
NOTES :
1. ALL DIMENSIONS & LEVELS ARE IN MM, UNLESS MENTIONED OTHERWISE.
2. ALL EXTERNAL WALLS ARE 200 MM THICK & INTERNAL WALLS 150 MM / 200 MM THICK, UNLESS MENTIONED OTHERWISE.
3. THE DRAWING SHALL BE READ, NOT SCALED EITHER IN PART OR IN FULL.
4. THE DRAWING SHALL BE USED FOR THE PURPOSE ISSUED AND SHALL NOT BE USED FOR ANY OTHER PURPOSE WITHOUT WRITTEN CONSENT FROM THE ARCHITECT
SIGNATURE OF OWNERS
CERTIFICATE OF STRUCTURAL ENGINEER :
SIGNATURE OF STRUCTURAL ENGINEER
SIGNATURE OF STRUCTURAL REVIEWER
CERTIFICATE OF ARCHITECT :
SIGNATURE OF ARCHITECT
Project :
REVISED PROPOSAL OF RESIDENTIAL COMPLEX COMPRISING OF NEWLY PROPOSED TOWER-11 (G+20) AND ADDITION & ALTERATION OF UNDER CONSTRUCTION TOWER-01 TO 10 AND PODIUM BLOCK (G+6 FLOORS) INTEGRATED WITH TOWERS 3,4,5,7 & 9 UNDER GROUP RESIDENTIAL BUILDING AT R.S. & L.R. DAG NOS. 444/1477 (EARLIER 444 (P)), 446, 447/1472 (EARLIER 447 (P)), 1317, 1319, 1320, 1333, 1334, 1335, 1336, 1337, 1338, 1339, 1341/1471 (EARLIER 1341 (P)), 1342, 1343/1473 (EARLIER 1343 (P)), 1344/1474 (EARLIER 1344 (P)), 1345/1475 (EARLIER 1345 (P)), 1346/1478 (EARLIER 1346 (P)), 1347, 1348, 1349, 1350, 1351, 1352, 1353/1479 (EARLIER 1353 (P)), 1354, 1355, 1356, 1357, 1358 AND 1359, UNDER L. R. KHATIAN NOS. 1665, 1686, 1709, 1710, 1711, 1713, 1739, 1740, 1761, 1773, 1856, 1857, 1858, 1866, 1897, 1899, 1900, 1908, 1909, 1939, 1956, 1957, 1960, 1961, 1985, 2002, 2017, 2108, 2109, 2199, 2131, 2132, 2133, 2134, 2135, 2136, 2138, 2139, 2142, 2143, 2144, 2171, 2174, 2200, 2201, 2202, 2229, 2230, 2232, 2233, 2245, 2251, 2252, 2253, 2254, 2255, 2256, 2257, 2258, 2259, 2260, 2261, 2262, 2263, 2264, 2265, 2266, 2267, 2268, 2269, 2301, 2303, 2305, 2306, 2307, 2326, 2340, 2341, 2342, 2344, 2345, 2349, 2350, 2351, 2352, 2353 (EARLIER 1898) AND 2433 (EARLIER 2279)
MOUZA - THAKDARI, J.L. NO. 19, POLICE STATION - NEW TOWN, MUNICIPAL WARD NO. 27, DISTRICT - NORTH 24 PARGANAS, PIN CODE - 700 109 UNDER BOHANNAGAR MUNICIPAL CORPORATION.
Consultant :
MN Consultants One Design Solutions
1516, Rajdanga Main Road, Kolkata-700107.
Telephone : 033 40145700
Email: mncods@gmail.com
Web: www.mnc-one.com
Drawing Title :
TOWER-3,4,5,7,9 & PODIUM : FIRST FLOOR PLAN
Scale : 1 : 100
Sheet Size : A0L - 1650 X 841 mm
Drawn : J.K.
Checked : P.B.
Approved : A.B.
Design Development
Contract Document
Sanction Drwg
Construction Drwg
As Built Drwg
Drawing No. : TKD-SD- 06
Job No. : 2016-2017/26/TKD
1ST FLOOR PLAN
SCALE - 1:100
TOTAL NO OF CAR PARKING- 112
KEY PLAN
TOWER-3
TOWER-4
TOWER-5
TOWER-7
TOWER-9
FIRST FLOOR LEVEL FFL (+)13.55 LVL
RAMP ON TO GROUND FLOOR
6000 MM WIDE DRIVEWAY IN SLOPE (1:24)
(RAMP : GROUND FLOOR TO 1ST FLOOR)
6000 MM WIDE DRIVEWAY
FFL (+) 13.55 LVL
4000 MM WIDE DRIVEWAY
5000 MM WIDE DRIVEWAY
CAR PARKING
RAMP UP TO 2ND FLOOR LEVEL
FIRST FLOOR LEVEL FFL (+)13.55 LVL
SEE MAIN THE EXPANSION JOINT
SEE MAIN THE EXPANSION ZONE
SEE ENTRANCE EXPANSION JOINT
SEE ENTRANCE EXPANSION ZONE
SEE TOWER-7 EXPANSION JOINT
SEE TOWER-7 EXPANSION ZONE
SEE TOWER-9 EXPANSION JOINT
SEE TOWER-9 EXPANSION ZONE
SEE TOWER-3 EXPANSION JOINT
SEE TOWER-3 EXPANSION ZONE
SEE TOWER-4 EXPANSION JOINT
SEE TOWER-4 EXPANSION ZONE
SEE TOWER-5 EXPANSION JOINT
SEE TOWER-5 EXPANSION ZONE
THIS DRAWING IS THE PROPERTY OF M/S. CONSULTANT ONE DESIGN SOLUTIONS AND IS ENTITLED FOR PURPOSE ONLY FOR WHICH IT HAS BEEN ISSUED. IT SHALL NOT BE REPRODUCED IN ANY OR USED IN ANY WAY DETRIMENTAL TO OUR INTEREST.

PARTY'S COPY

Valid Upto 06/05/2023.

ANY DEVIATION SHALL MEAN DEMOLITION

Executive Engineer (Building Plan) Bidhannagar Municipal Corporation

APPROVED
Bidhannagar Municipal Corporation
Plot-II Bhawan, Kolkata-700106
(REVISED PLAN)

Building Permission No. BM/BSWA/1449 (8/23) RA.
Dated 20/JAN/2023 Memo No. BM/BSWA/1449/09(08).
Previous Memo No.
Date 04/05/2018.

Approved Subject to

1) The provisions for Bidhannagar Municipal Corporation shall have to be observed, carefully.
2) No wastage of water shall be made, check valve must be provided in groundwater ground & overhead reservoir.
3) Rain water from rain water pipe and the water from the premises shall be connected to a house sewer directly or through any yard gully.
4) Plan showing internal sewer system and water supply lines have got to be aforesaid approved.
5) Before starting any construction it should be satisfied that the site dimensions agree with that of plans sanctioned and all the conditions as proceed in the plan shall be fulfilled.
6) Road and footpath shall not be encroached. Any kind of dumping of materials, mixing of mortar etc. without prior permission.
7) Prior to commencement of construction Appendix-B shall have to be submitted.

CHECKED BY
Assistant Engineer
Bidhannagar Municipal Corporation

During construction following measures are to be strictly taken to reduce the effects of dust pollution from building construction sites

- Properly covering all building materials stacked at site like cement bags, sand, fine & stone chips.
- Using water sprays or sprinklers to keep the dust down during activities such as concreting, plastering, breaking concrete and piling activities.
- Washing the wheels of vehicles leaving the site, if they are carrying mud or waste.
- Putting up solid barriers around the site.
- Properly covering trucks & vehicles that enter and leave the site carrying building materials and building debries.
- Cleaning and watering the road and footpath adjacent to the site at frequent intervals.
- Using dust bags, spraying water when using stone cutters and making the working area well before using the machineries.

Not burning waste materials at site which causes smoke containing carbon monoxide and a range of poisonous substances.

Executive Engineer (Building Plan) Bidhannagar Municipal Corporation

RENEWED UP TO 06/05/2024. for additional 1 yrs due to covid-19.

CHECKED BY
Assistant Engineer
Bidhannagar Municipal Corporation

Executive Engineer (Building Plan) Bidhannagar Municipal Corporation