SITE PLAN FOR PROPOSED G+4 RESIDENTIAL FLAT TYPE BUILDING OF SHRI SOUMEN SADHUKHAN S/O SHYAMA PROSAD SADHUKHAN, RESIDING AT GOLAHAT,P.O- SRIPALLY, BURDWAN-713103, SITUATED AT LR KH NO.- 2748, R.S. & LR PLOT NO - 538(P),539, J.L NO.- 76, AT MOUJA - KANAINATSAL, UNDER BAIKUNTHAPUR-II GRAM PANCHAYET,DIST.- PURBA BARDHAMAN.

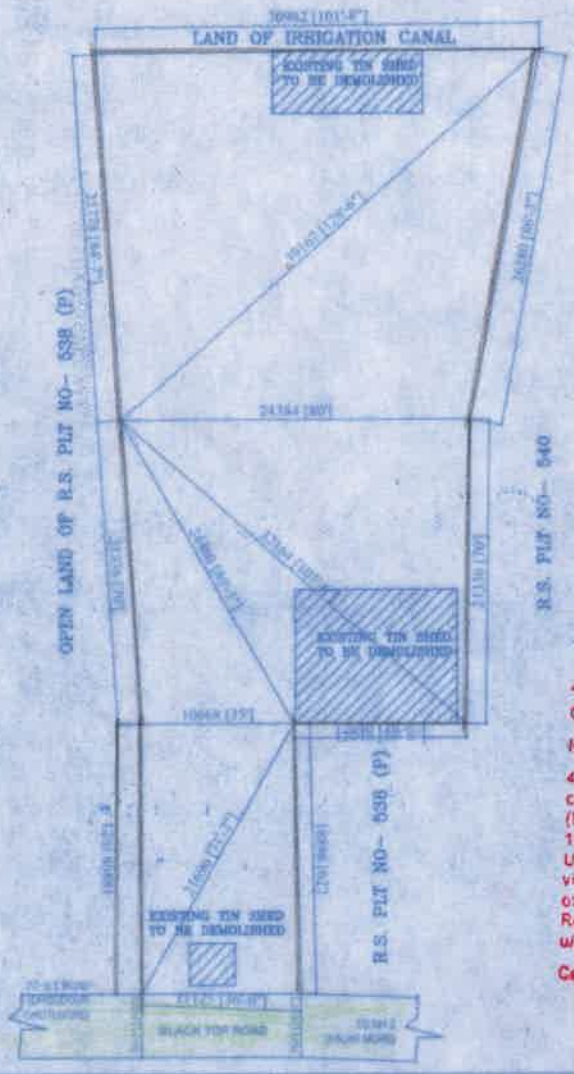

SCALE : 1:500

LAND AREA: 1420.543 SQ.MT.

*Development Permission is approved u/s 46 of West Bengal Town and Country (Planning and Development) Act, 1979 by BDA vide Memo No. 6254/BDA dated 5/10/21 for a period as mentioned u/s section 48 of WB T&C (P&D) Act, 1979. This building plan should be sanctioned & completion certificate should be obtained from the Development Authority (Municipality/Panchayat Samity as per the West Bengal Municipal 1993 and Rules of the West Bengal Panchayat Act, 1973) Unauthorized Development in contravention with the provisions of violation of any of the existing law of the Country, will be prosecuted u/s of West Bengal Town & Country (Planning & Development) Act, 1979 Revocation and modification of this Development Permission can be done u/s 51 of WB T&C (P&D) Act, 1979. Other terms and conditions as per the Certificate vide Memo No. 6254/BDA dated 5/10/21

M. Khan 07/10/2021
Jr. Assistant Town Planner
Burdwan Development Authority
Purba Bardhaman

07/10/21
Assistant Engineer
Burdwan Development Authority
Purba Bardhaman

07/X/2021
Executive Engineer
Burdwan Development Authority
Purba Bardhaman

SPACE FOR BDA

Sutapa Ghosh. SUTAPA GHOSH Architect Reg. No-CA/2006/39213	Soumen Sadhukhan	Gopal Barman 21-12-21 Upa-Prodhan-in-Charge Baikunthapur-II Gram Panchayet
DRAWN BY :-	SIGNATURE OF OWNERS :-	APPROVED BY