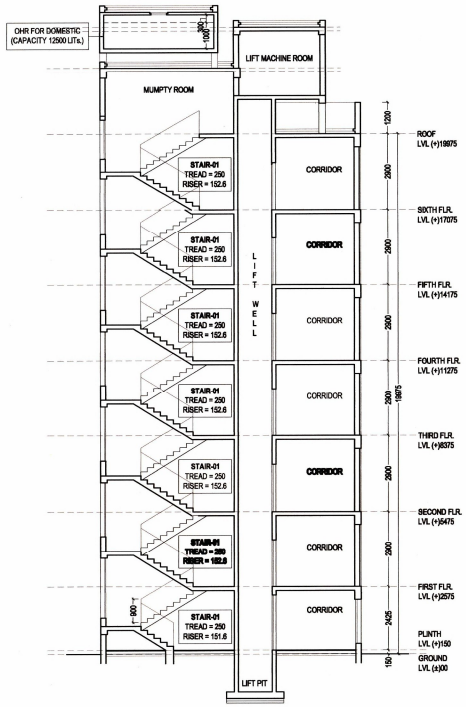

SECTION BB
(SCALE 1 : 100)

ELEVATION
(SCALE 1 : 100)

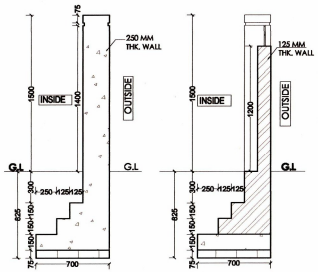

SEC. - B1-B1 **SEC. - B2-B2**

DETAILS OF BOUNDARY WALL
(SCALE 1 : 25)

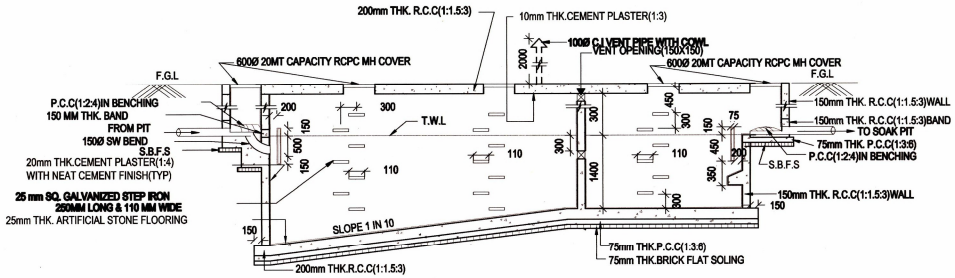

SECTION THROUGH 2-2
(SCALE 1:50)

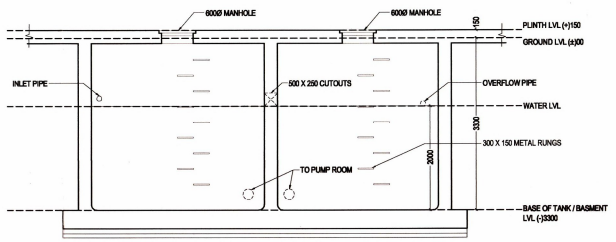

SECTION THROUGH C-C
(SCALE 1:50)

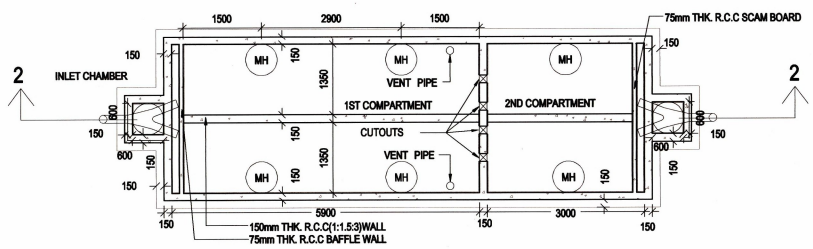

PLAN
(SCALE 1:50)

DETAILS OF 200-USER SEPTIC TANK

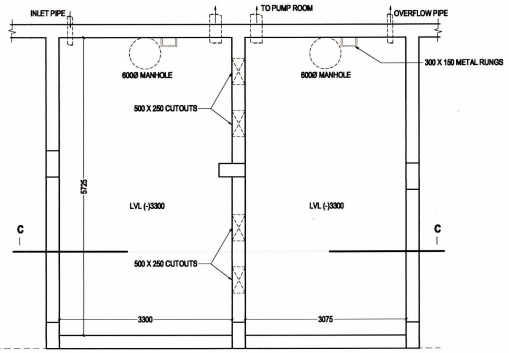

PLAN
(SCALE 1:50)

DETAILS OF UNDERGROUND WATER RESERVOIR

NOTES :

1. ALL DIMENSIONS ARE IN MILLIMETRES UNLESS OTHERWISE SPECIFIED.
2. WRITTEN DIMENSIONS TO BE FOLLOWED.
3. ANY AMBIGUITY IN THE DRG. SHOULD BE IMMEDIATELY BROUGHT TO THE NOTICE OF THE CONSULTANT BEFORE COMMENCING THE WORK.
4. THIS DRAWING IS SANCTION PURPOSE ONLY.

SPECIFICATION

1. ALL BK. WORK SHOULD BE DONE BY SAND CEMENT MORTER
   i) FOR 200 THK. WALL 1:6 MIX.
   ii) INTERNAL WALL 1:5 MIX.
   iii) FOR 100 M.M. THK. WALL 1:4 MIX. WITH WIRE MESH.
2. MLCP WILL BE PROVIDED FOR OPEN PARKING.
3. PLASTERING SHOULD BE DONE BY SAND CEMENT MORTER
   i) IN EXTERNAL WALL(1:6) 12M.M. THK.
   ii) INTERNAL WALL (1:5) 19 M.M. THK.IN CEILING, LINTEL, CHAJJA ETC.(1:4) 6M.M. THK.
   iii) FOR 75 M.M. THK. WALL 1:4 MIX. WITH WIRE MESH.
4. DOOR & WINDOW FRAME WILL BE OF SAL WOOD & SHUTTER WILL BE OF GAMARI.

DOOR WINDOW SCHEDULE

SL.NO.	DOOR LABEL	WIDTH	SILL	LINTEL	REMARKS
1	D1	1050	0	2100	SINGLE SEMI SOLID WOODEN FLUSH DOOR
2	D2	900	0	2100	SINGLE SEMI SOLID WOODEN FLUSH DOOR
3	D3	800	0	2100	FLUSH DOOR
4	D4	750	0	2100	SINGLE SEMI SOLID WOODEN FLUSH DOOR
5	DW	AS PER WIDTH	0	2100	SINGLE SEMI SOLID WOODEN FLUSH DOOR

SL.NO.	WINDOW LABEL	WIDTH	SILL	LINTEL	REMARKS
1	W1	1500	900	2100	ANODIZED ALUMINUM OPENABLE WINDOW
2	W2	1200	1200	2100	ANODIZED ALUMINUM OPENABLE WINDOW
3	W3	600	1350	2100	ANODIZED ALUMINUM OPENABLE WINDOW
4	W4	900	1200	2100	ANODIZED ALUMINUM OPENABLE WINDOW
5	SW	AS PER WIDTH	900	2100	ANODIZED ALUMINUM OPENABLE WINDOW

CERTIFICATE OF STRUCTURAL ENGINEER

I HEREBY CERTIFY THAT THE FOUNDATION AND SUPERSTRUCTURE OF THE BUILDING PROPOSED FOR CONSTRUCTION ON R.S. & L.R. PLOT No. 24(P), MOUZA - RUISANDA, J.L. No. 211, P.S. KHARAGPUR (L), DT. PASCHIM MEDINIPUR, WITHIN BARKOLA GRAM PANCHAYAT AREA, HAVE BEEN PERSONALLY INSPECTED AND SO DESIGNED BY US WILL MAKE SUCH FOUNDATION AND SUPER STRUCTURE SAFE IN ALL RESPECT INCLUDING THE CONSIDERATION OF BEARING CAPACITY AND SETTLEMENT OF SOIL AND OTHER CONDITIONS. IF ANY, CONFORMING TO ALL STIPULATION OF ALL RELEVANT I.S CODES OF PRACTICE AND NATIONAL BUILDING CODE.

K. Sengupta

KOUSHIK SENGUPTA
B.E. (CIVIL), M.E. (STRUCTURE)
E. S. E. - I / 76 (K. M. C.)

signature of structural engineer

SOUGATA DHARA
Architect
Regn. No.-CA/2011/51739

signature of Architect

Tusar kanti Mondal

signature of Applicant

TITLE

SECTION, ELEVATION & DETAILS OF BOUNDARY WALL, SEPTIC TANKS & UNDERGROUND WATER RESERVOIR

PROJECT

PROPOSED B+G+VI STORIED RESIDENTIAL APARTMENT OF SRI TUSAR KANTI MONDAL, S/o LATE KHAGENDRA NATH MONDAL RESIDING AT TANTIGERIA, TOWN COLONY, P.O. VIDYASAGAR UNIVERSITY, P.S. MIDNAPORE, DT. PASCHIM MEDINIPUR ON R.S. & L.R. PLOT No. 24(P), MOUZA - RUISANDA, J.L. No. 211, P.S. KHARAGPUR (L), DT. PASCHIM MEDINIPUR, WITHIN BARKOLA GRAM PANCHAYAT AREA

DWG. NO- DF/KHARAGPUR/SANC/03R1
REVISION OF -
DATE - 24.03.2022
SCALE- 1:100
ALL THE DIMENSIONS ARE IN MM
SHEET-03/03

APPROVAL FROM STATUTORY AUTHORITY:

Scan Touch Copy
28/05/2022
Assistant Engineer
Paschim Medinipur Zilla Parishad