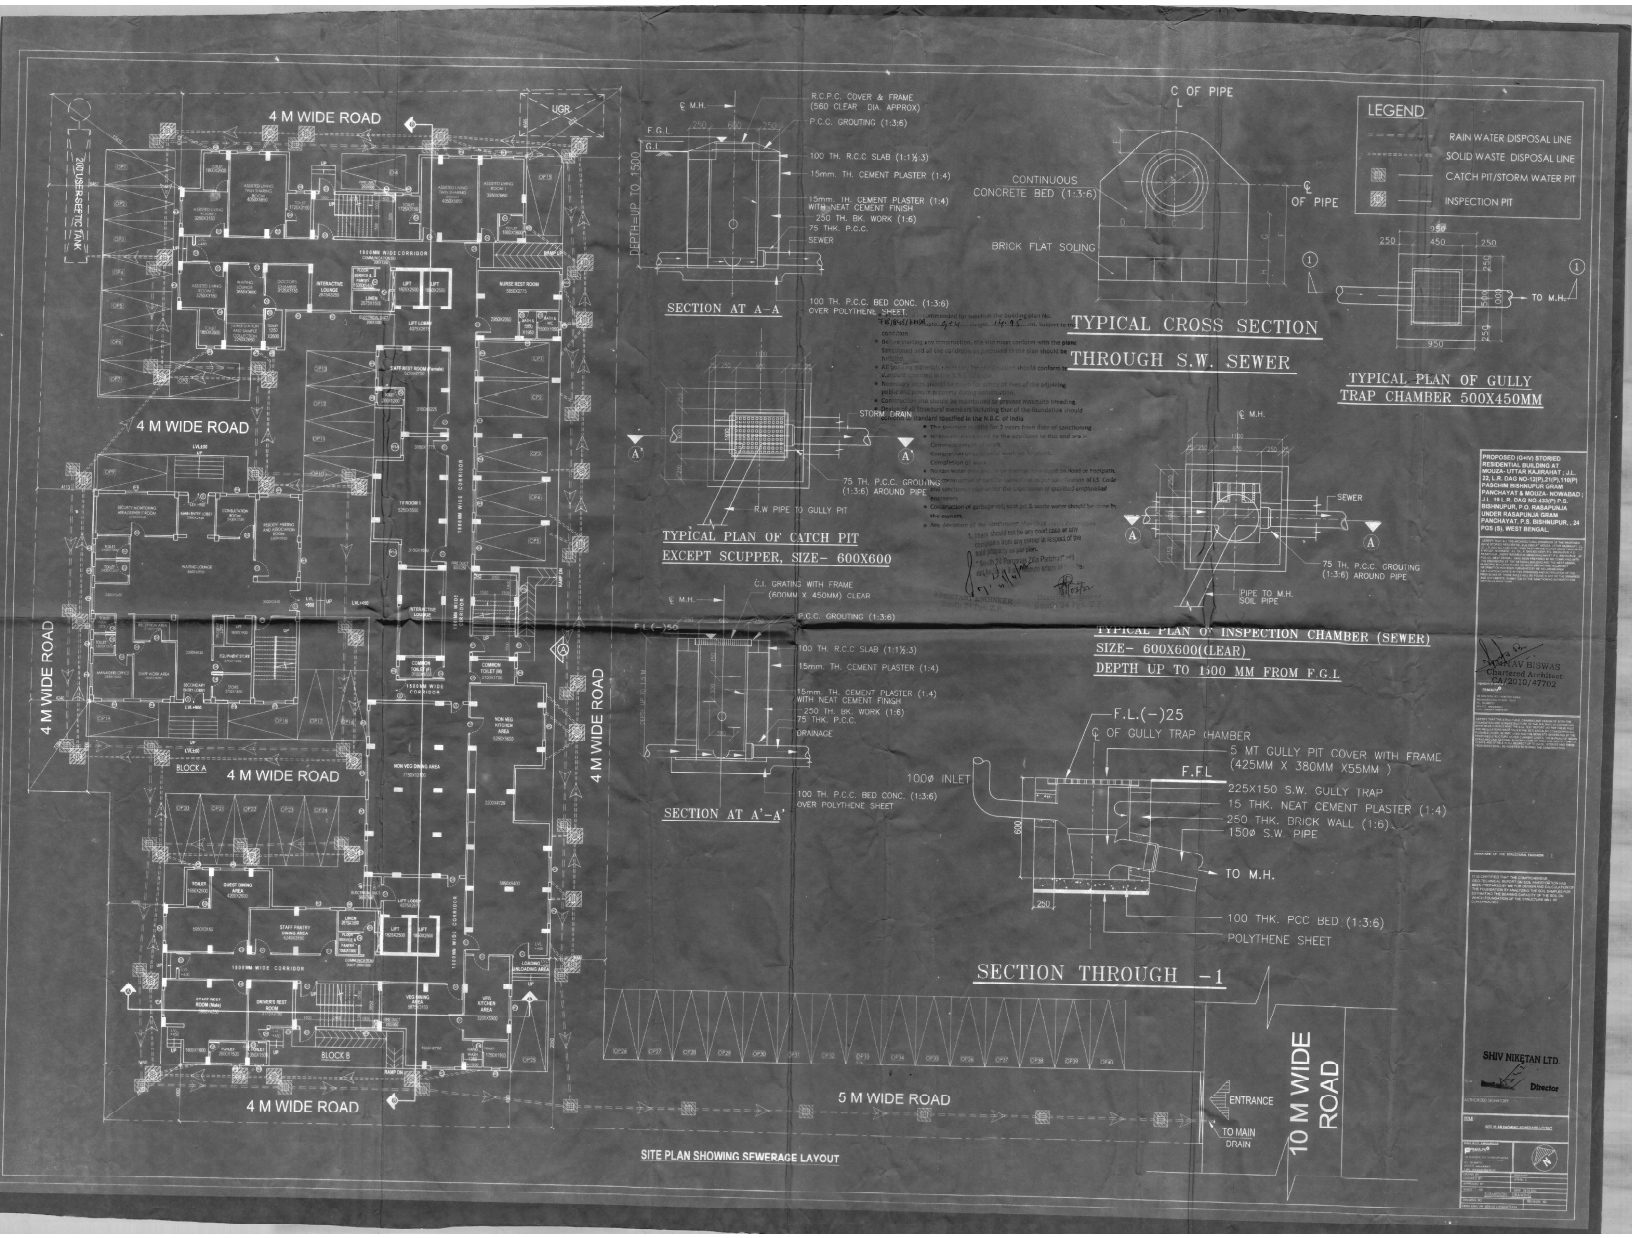
4 M WIDE ROAD
UGR
20'USE R-SEPTIC TANK
1500MM WIDE CORRIDOR
LIFT
LIFT LOBBY
NURSE REST ROOM
STAFF REST ROOM (Female)
4 M WIDE ROAD
LIFT LOBBY
TV ROOM
1500MM WIDE CORRIDOR
BEAUTY ADVISORY AREA/WORK ROOM
CONSULTATION ROOM
BEAUTY TREATMENT AND EDUCATION ROOM
MANAGER CHAIR
LIFT LOBBY
INTERACTIVE LOUNGE
1500MM WIDE CORRIDOR
4 M WIDE ROAD
4 M WIDE ROAD
4 M WIDE ROAD
BLOCK A
4 M WIDE ROAD
COMMON TOILET (W)
COMMON TOILET (M)
1500MM WIDE CORRIDOR
NON VEG DINING AREA
NON VEG KITCHEN AREA
TOILET
GUEST DINING AREA
STAFF PANTRY DINING AREA
LIFT
LIFT
1500MM WIDE CORRIDOR
STAFF REST ROOM (Male)
DRIVERS REST ROOM
VEG DINING AREA
VEG KITCHEN AREA
LOADING UNLOADING AREA
BLOCK B
4 M WIDE ROAD
SITE PLAN SHOWING SEWERAGE LAYOUT
℄ M.H.
F.G.L
G.L
DEPTH UP TO 1500
R.C.P.C. COVER & FRAME (560 CLEAR DIA. APPROX)
P.C.C. GROUTING (1:3:6)
100 TH. R.C.C SLAB (1:1½:3)
15mm. TH. CEMENT PLASTER (1:4)
15mm. TH. CEMENT PLASTER (1:4) WITH NEAT CEMENT FINISH
250 TH. BK. WORK (1:6)
75 THK. P.C.C.
SEWER
100 TH. P.C.C. BED CONC. (1:3:6) OVER POLYTHENE SHEET.
SECTION AT A-A
℄ OF PIPE
CONTINUOUS CONCRETE BED (1:3:6)
BRICK FLAT SOLING
TYPICAL CROSS SECTION THROUGH S.W. SEWER
LEGEND
RAIN WATER DISPOSAL LINE
SOLID WASTE DISPOSAL LINE
CATCH PIT/STORM WATER PIT
INSPECTION PIT
TO M.H.
TYPICAL PLAN OF GULLY TRAP CHAMBER 500X450MM
STORM DRAIN
75 TH. P.C.C. GROUTING (1:3:6) AROUND PIPE
R.W PIPE TO GULLY PIT
TYPICAL PLAN OF CATCH PIT EXCEPT SCUPPER, SIZE- 600X600
SEWER
75 TH. P.C.C. GROUTING (1:3:6) AROUND PIPE
PIPE TO M.H. SOIL PIPE
C.I. GRATING WITH FRAME (600MM X 450MM) CLEAR
P.C.C. GROUTING (1:3:6)
100 TH. R.C.C SLAB (1:1½:3)
15mm. TH. CEMENT PLASTER (1:4)
15mm. TH. CEMENT PLASTER (1:4) WITH NEAT CEMENT FINISH
250 TH. BK. WORK (1:6)
75 THK. P.C.C.
DRAINAGE
100 TH. P.C.C. BED CONC. (1:3:6) OVER POLYTHENE SHEET
SECTION AT A'-A'
TYPICAL PLAN OF INSPECTION CHAMBER (SEWER) SIZE- 600X600(CLEAR) DEPTH UP TO 1500 MM FROM F.G.L
F.L.(-)25
℄ OF GULLY TRAP CHAMBER
5 MT GULLY PIT COVER WITH FRAME (425MM X 380MM X55MM)
F.F.L
100ø INLET
225X150 S.W. GULLY TRAP
15 THK. NEAT CEMENT PLASTER (1:4)
250 THK. BRICK WALL (1:6)
150ø S.W. PIPE
TO M.H.
100 THK. PCC BED (1:3:6)
POLYTHENE SHEET
SECTION THROUGH -1
5 M WIDE ROAD
ENTRANCE
TO MAIN DRAIN
10 M WIDE ROAD
PROPOSED (G+III) STORIED RESIDENTIAL BUILDING AT MOUZA- UTTAR KAJRAHAT , LL. 22, L.R. DAG NO.-12(P),21(P),119(P) PANCHIM BISHNUPUR GRAM PANCHAYAT & MOUZA- NOWABAD , LL. 19, L.R. DAG NO.-232(P) P.S. BISHNUPUR, P.O. RASAPUNJIA UNDER RASAPUNJIA GRAM PANCHAYAT, P.S. BISHNUPUR, , 24 PGS (S), WEST BENGAL.
SHIV NIKETAN LTD.
Director