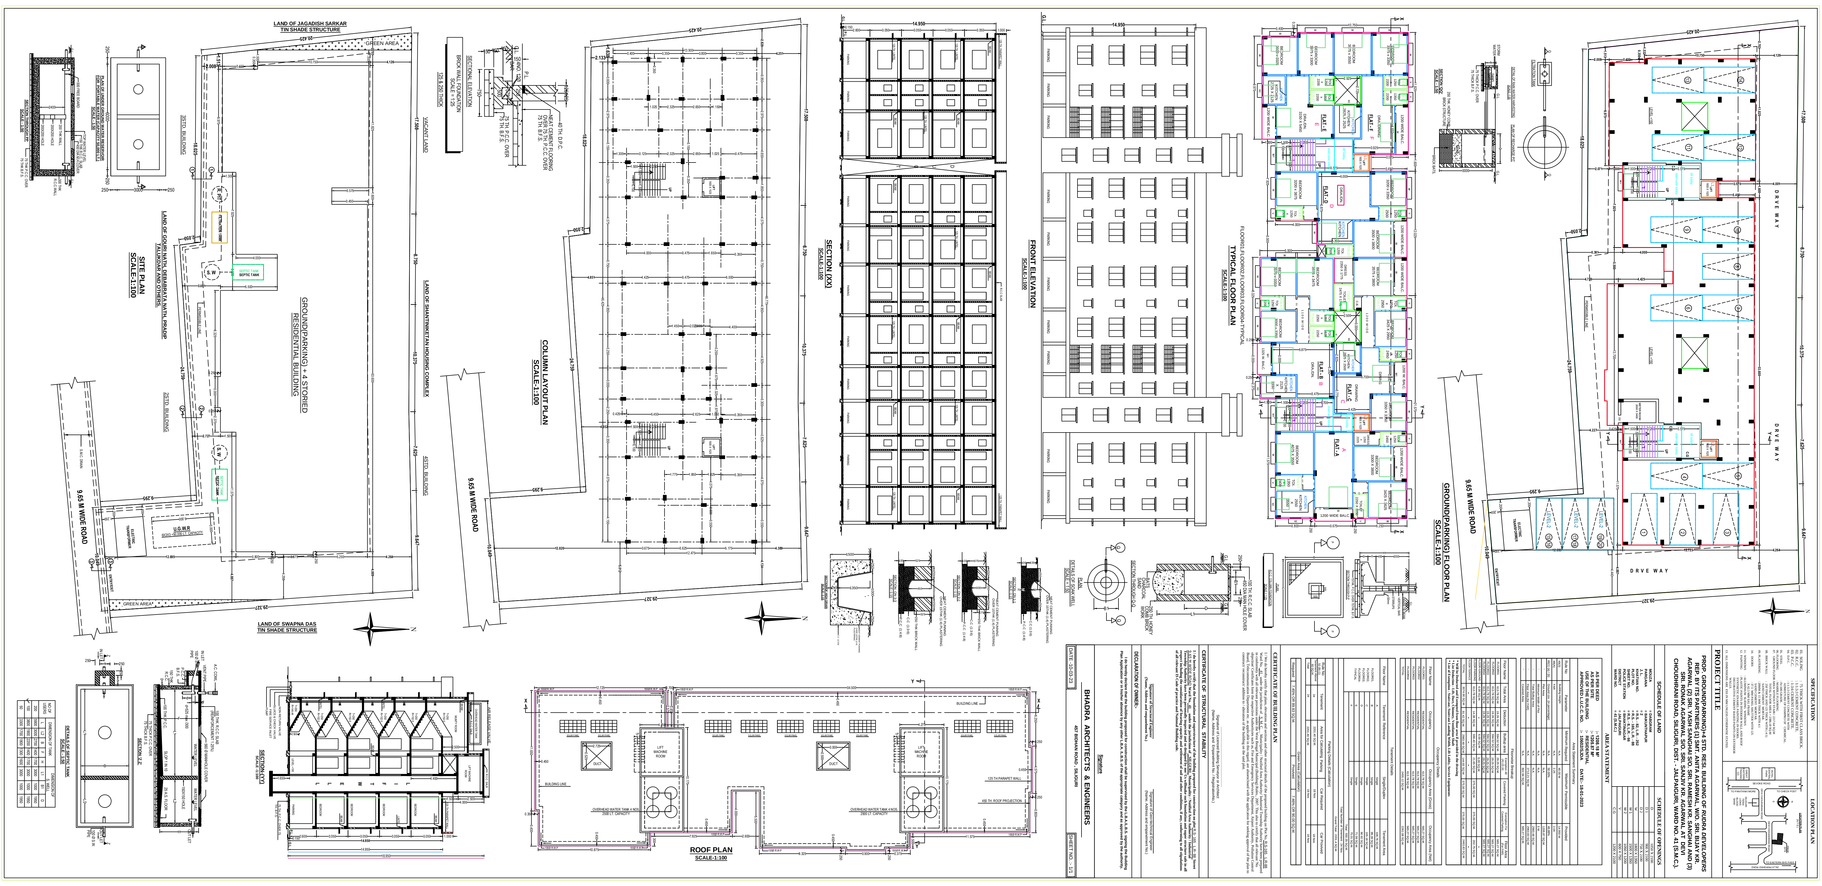
SITE PLAN
SCALE-1:100
GROUND+(STILT+NO.G) + 4 STOREYED
RESIDENTIAL BUILDING
COLUMN LAYOUT PLAN
SCALE-1:100
GROUND/PARKING FLOOR PLAN
SCALE-1:100
TYPICAL FLOOR PLAN
SCALE-1:100
FRONT ELEVATION
SCALE-1:100
SECTION (XX)
SCALE-1:100
ROOF PLAN
SCALE-1:100
9.65 M WIDE ROAD
LAND OF JAGADISH SARKAR
TIN SHADE STRUCTURE
LAND OF SWAPNA DAS
TIN SHADE STRUCTURE
DRIVE WAY
SPECIFICATION
LOCATION PLAN
PROJECT TITLE
SCHEDULE OF LAND
SCHEDULE OF OPENINGS
CERTIFICATE OF BUILDING PLAN
CERTIFICATE OF PROPOSED BUILDING
DECLARATION OF OWNERS
BHADRA ARCHITECTS & ENGINEERS
DATE: 02/03/23
SHEET NO. - 01