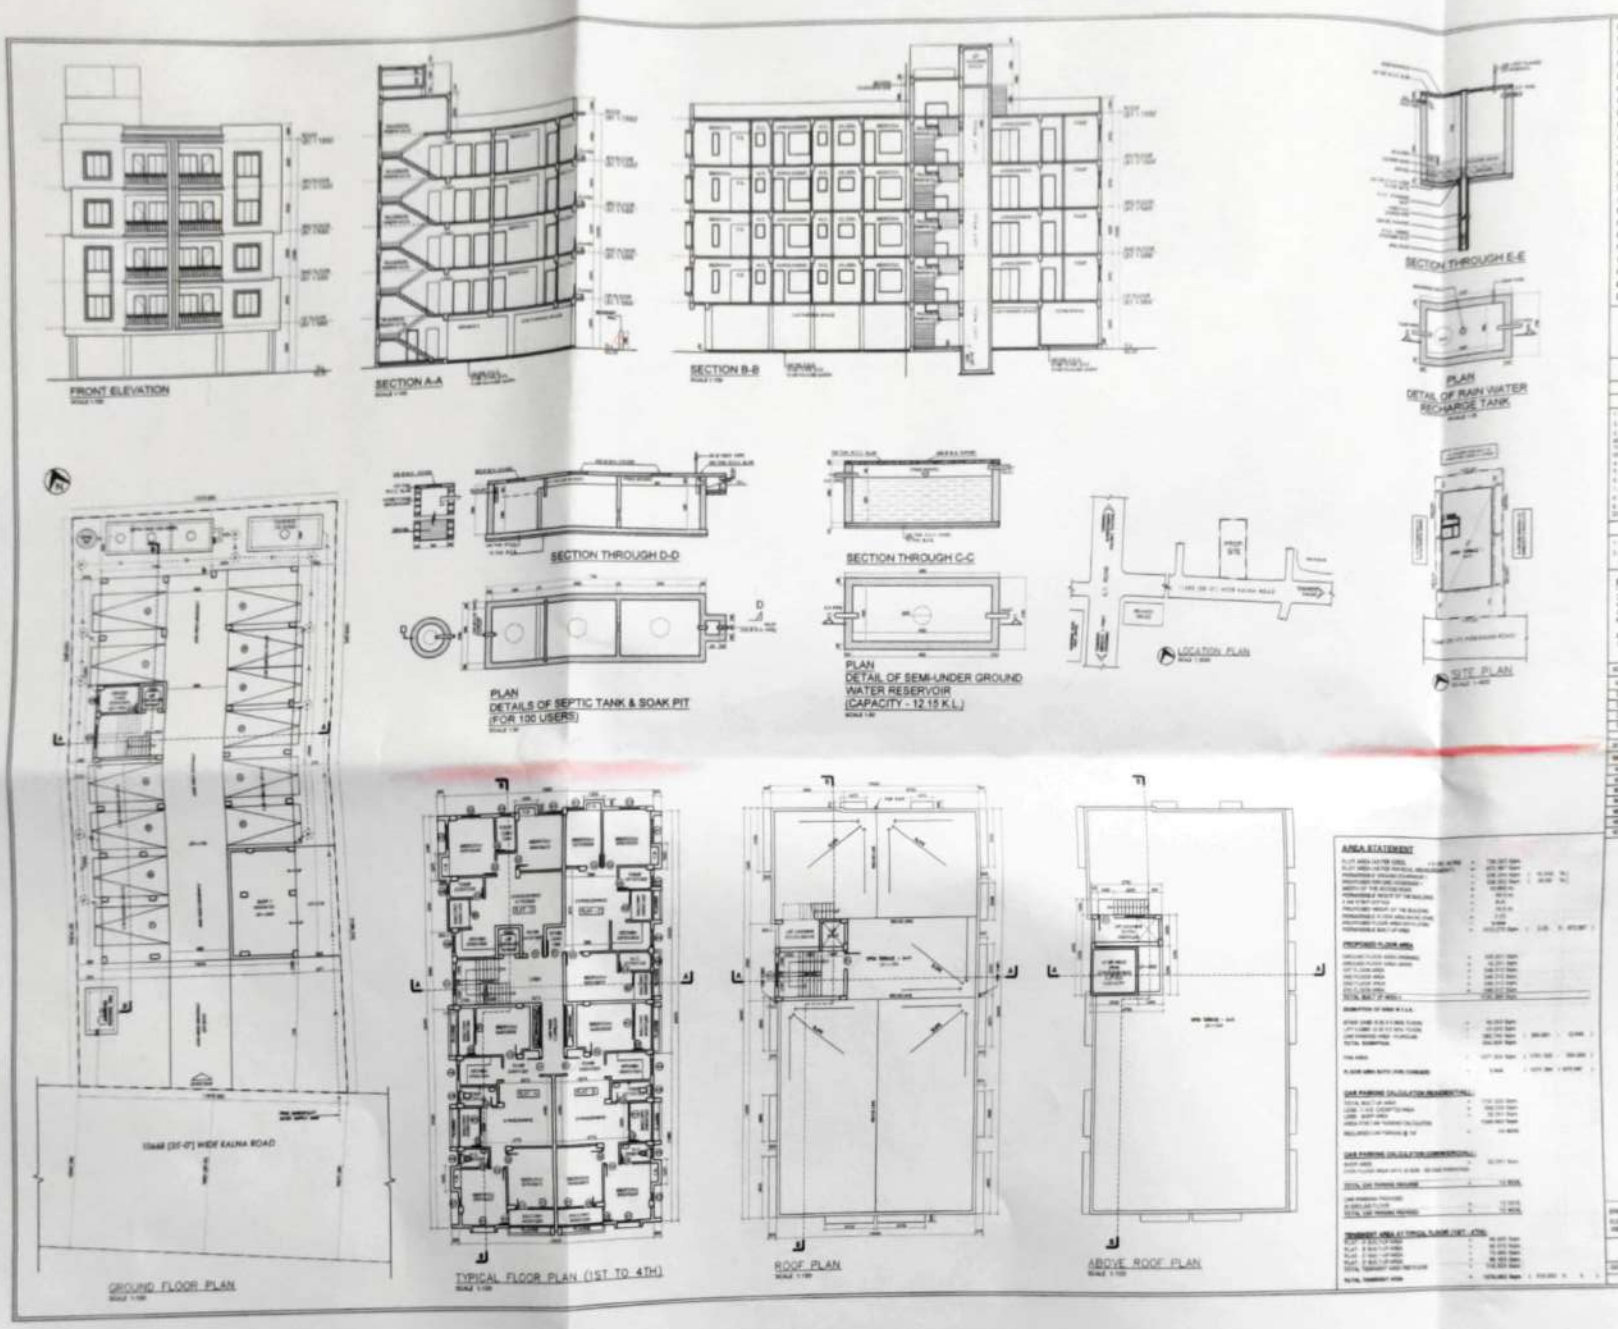
FRONT ELEVATION
SECTION A-A
SECTION B-B
SECTION THROUGH E-E
PLAN
DETAIL OF RAIN WATER RECHARGE TANK
SECTION THROUGH D-D
SECTION THROUGH C-C
PLAN
DETAILS OF SEPTIC TANK & SOAK PIT (FOR 100 USERS)
PLAN
DETAIL OF SEMI-UNDER GROUND WATER RESERVOIR (CAPACITY - 12.15 K.L.)
LOCATION PLAN
SITE PLAN
GROUND FLOOR PLAN
TYPICAL FLOOR PLAN (1ST TO 4TH)
ROOF PLAN
ABOVE ROOF PLAN
AREA STATEMENT
PROPOSED G+IV STORIED RESIDENTIAL FLAT BUILDING OF 1) MR. APURBANANDA KONAR S/O- LATE BASANKA MOHAN KONAR 2) MR. JAGUPATI KONER S/O- LATE BASANKA MOHAN KONAR 3) MRS. KAKALI KONAR W/O- LATE ADWAITA NANDA KONAR 4) MRS. HAIMANTI DUTTA W/O- SUNIRBAN DUTTA (D/O- LATE ADWAITA NANDA KONAR) 5) MR. SOURAV KONAR S/O- LATE ADWAITA NANDA KONAR REPRESENTED "GREEN APPY" BY ITS REPRESENTATIVE AND AUTHORIZED PARTNERS
(1) SMT. MOUMITA HALDER &
(2) SRI SOUMITRA HALDER AT MOUZA-NARI, J.L. NO. 75, C.S. PLOT NO. 482 & 484, R.S. PLOT NO. 4934848, 4844754, L.R. PLOT NO. 888 & 887, C.S. KHATIAN NO. 702, R.S. KHATIAN NO. 1222 & 2088, L.R. KHATIAN NO. 2047, 2058, 43283, 43284 & 43285, WARD NO. 7, MAHALLA - KALNA ROAD, HOLDING NO. 12A, UNDER BURDWAN MUNICIPALITY, P.S. BARDHAMAN, DIST. PURBA BARDHAMAN.
BLDG. HT. - 15.50 MTR.
TYPE OF LAND : - BASTU
ALL DIMENSIONS ARE IN MM.
SPECIFICATION DETAILS
NOTES
RAIN WATER HARVESTING
SCHEDULE OF DOORS
SCHEDULE OF WINDOWS
OPTICAL USE