Proposed Project at Premises No-54/53, Raipur Road, Ward No-99, Borough No-X, under Kolkata Municipal Corporation, P.S.-Netaji Nagar, Kolkata-700047

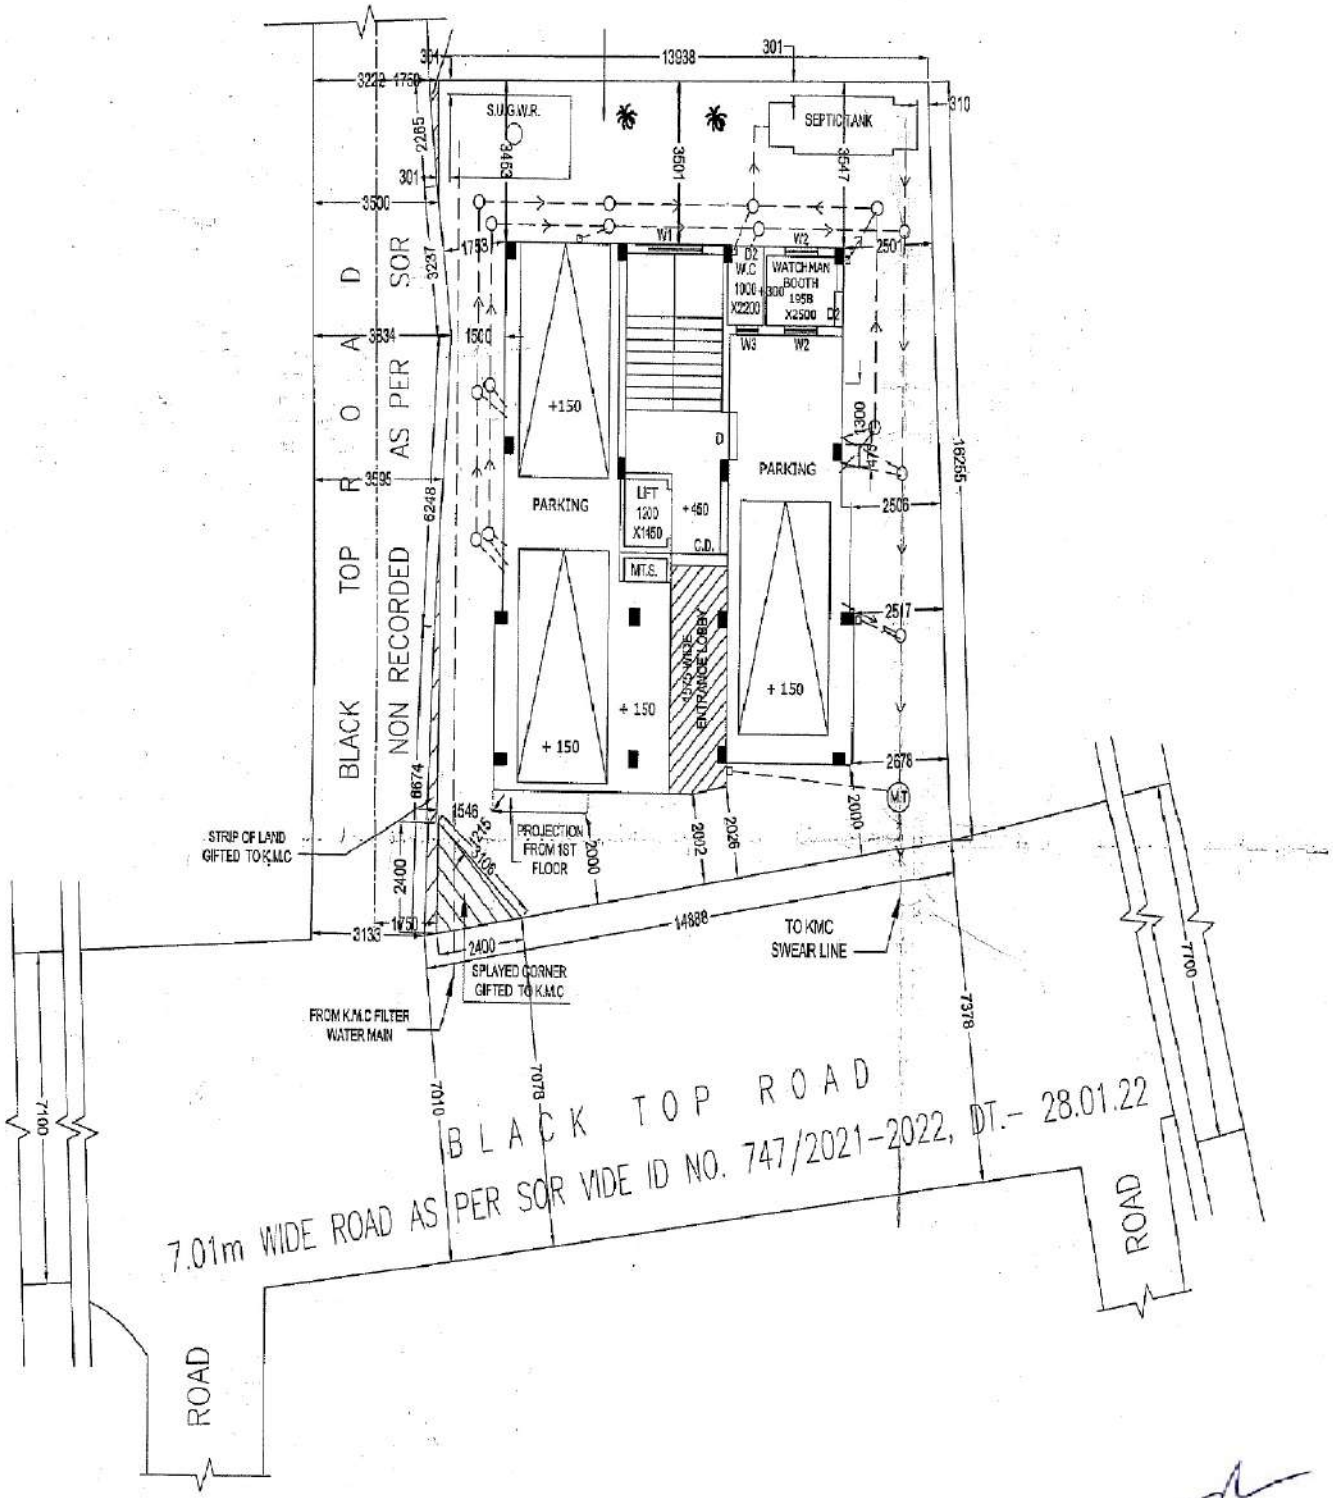

LATITUDE : 22.483891

LONGITUDE : 88.372712

SIGNATURE OF OWNER