ASCon DEVLOPER, CONTRACTOR and GENERAL ORDER SUPPLIER

PROPOSED G+III STORIED (HEIGHT - 12.50 M.) RESIDENTIAL BUILDING

NAME OF THE RECORDED OWNER: BENOY KANTI BISWAS
MOUZA - DHAKURIA & SELIMPUR, J.L. NO. - 18 & 37
DAG NOS. - 1701 & 298, KHATIAN NOS. - 806 & 135.
WARD NO. - 092, BOROUGH NO. - X

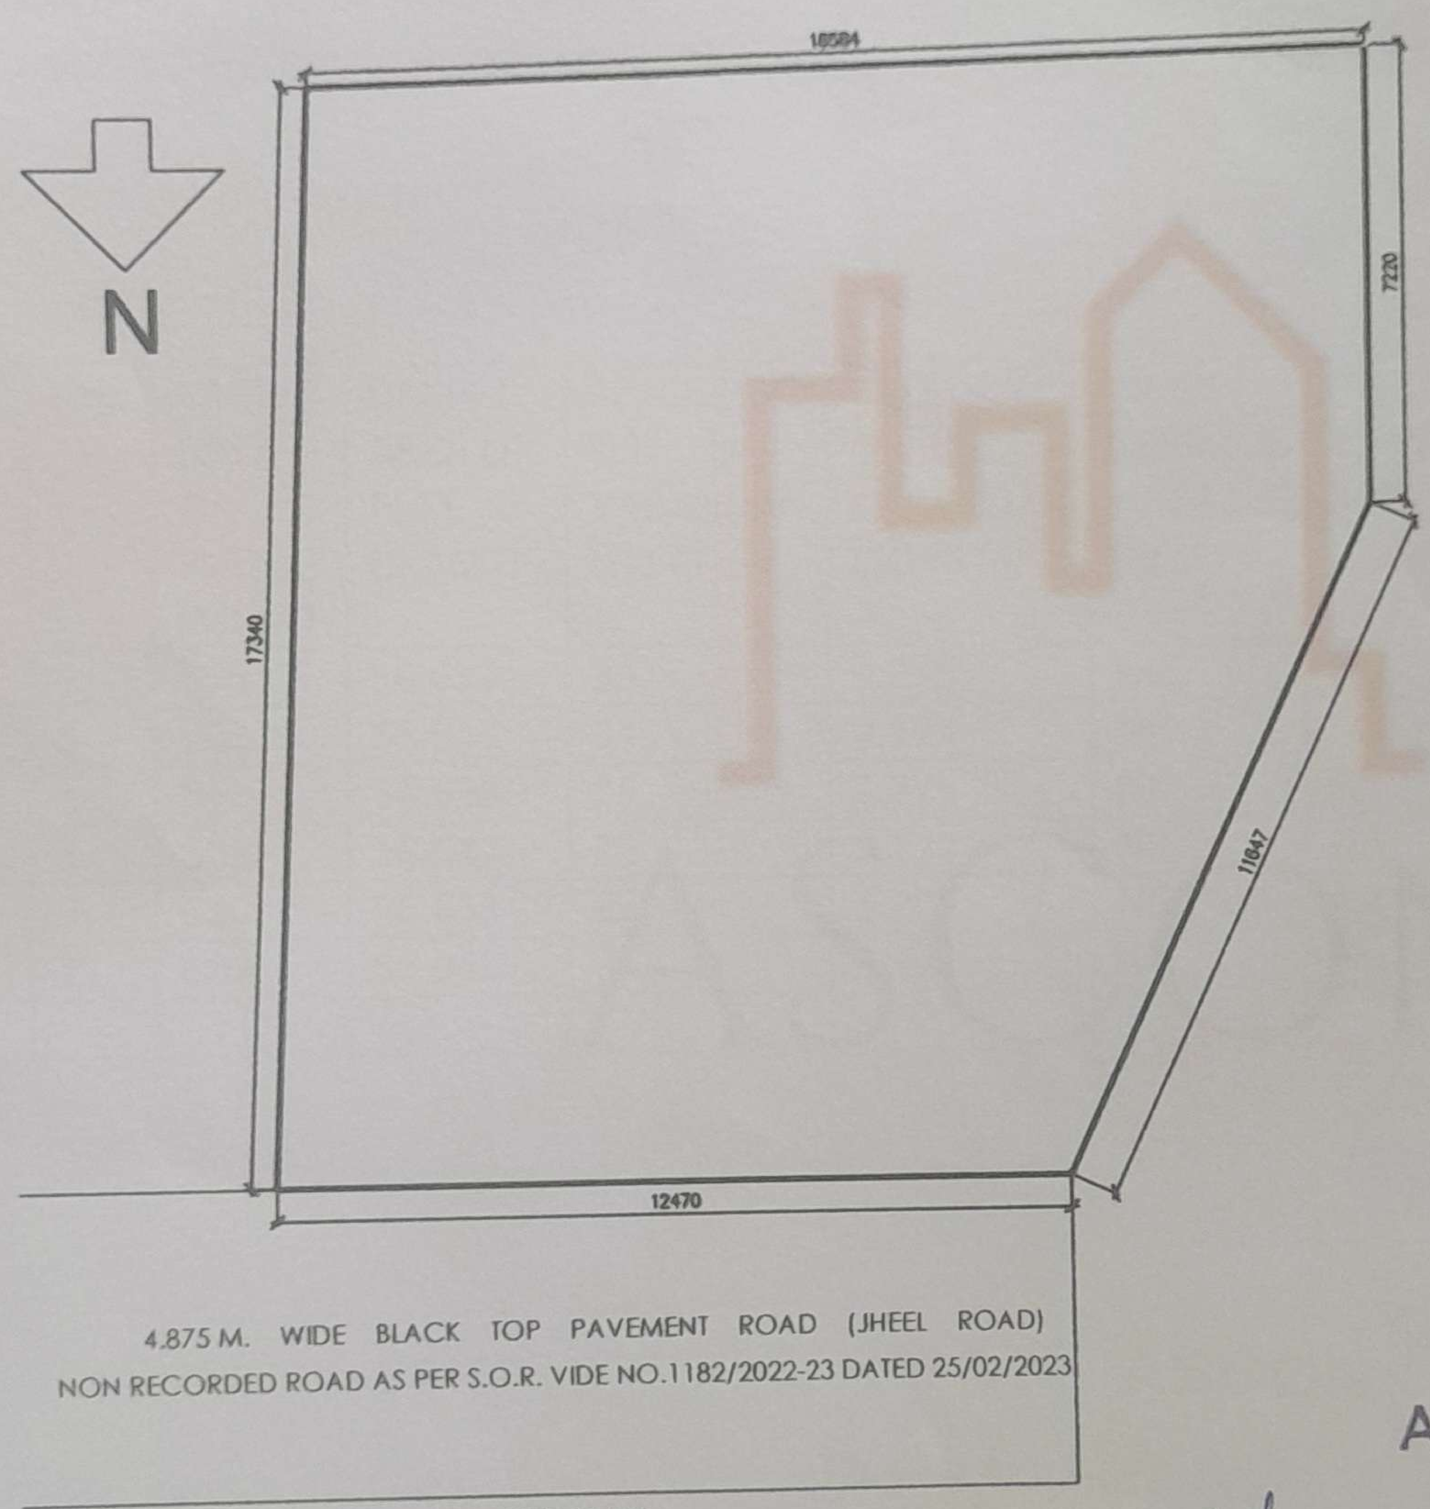

SITE PLAN

ASCON

Ashim Kumar Das
Partner

G Ghosh
Partner

20.09.2023

Regd. Office: 54/5, Phool Bagan Road, P.O. Baghajatin, P.S. Patuli, Kolkata 700086
Mailing Add: A/1/27, Ramgarh, P.O. Naktala, P.S.Netaji Nagar, Kolkata 700047
Contact: 9433128939 / 8584038728
Email: sabyag.09@gmail.com