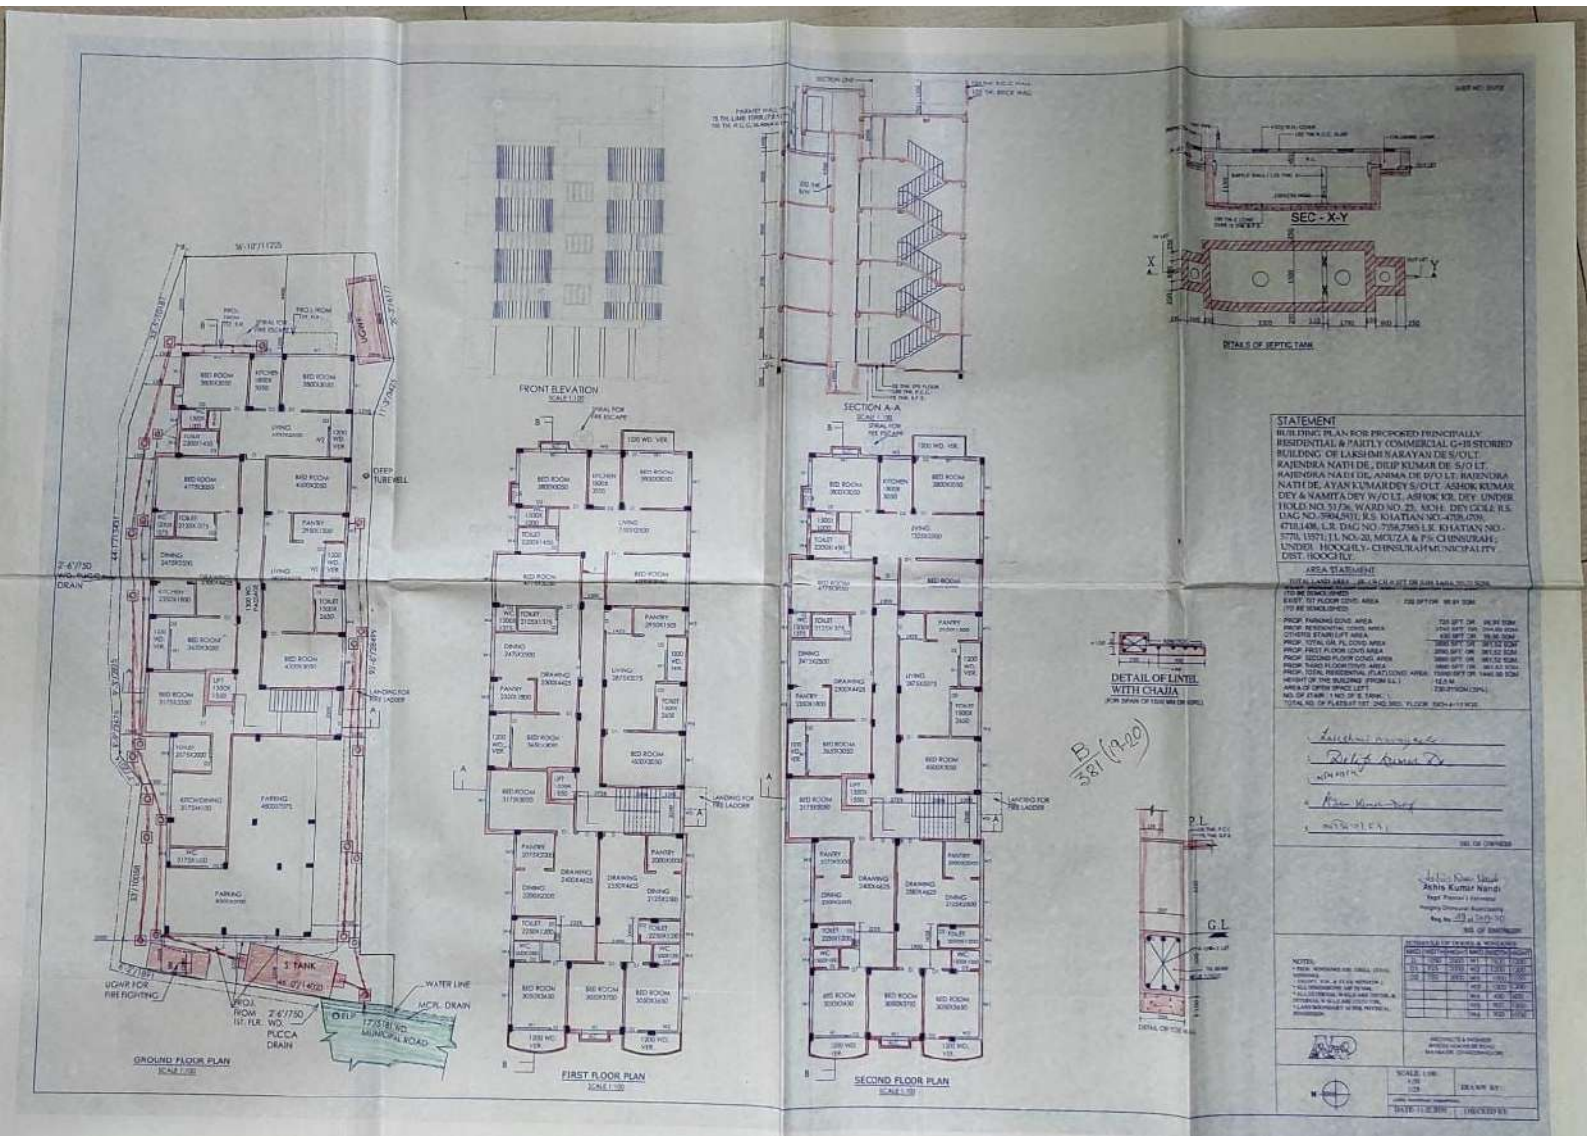
FRONT ELEVATION
SECTION A-A
SEC - X-Y
DETAILS OF SEPTIC TANK
DETAIL OF LINTEL WITH CHAJJA
GROUND FLOOR PLAN
FIRST FLOOR PLAN
SECOND FLOOR PLAN
STATEMENT
BUILDING PLAN FOR PROPOSED PRINCIPALLY RESIDENTIAL & PARTLY COMMERCIAL G+III STORIED BUILDING OF LAKSHMI NARAYAN DE S/O LT. RAJENDRA NATH DE, DILIP KUMAR DE S/O LT. RAJENDRA NATH DE, ANIMA DE D/O LT. RAJENDRA NATH DE, AYAN KUMAR DEY S/O LT. ASHOK KUMAR DEY & NAMITA DEY W/O LT. ASHOK KR. DEY UNDER HOLD NO. 51/36, WARD NO. 25, MOH.- DEY COLE R.S. DAG NO.-3904,5417, R.S. KHATIAN NO.-4708,4709, 4710,1436, L.R. DAG NO.-7358,7365 L.R. KHATIAN NO.-5776, 13571; J.L. NO.-20, MOUZA & P.S.- CHINSURAH; UNDER HOOGHLY- CHINSURAH MUNICIPALITY DIST. HOOGHLY.
AREA STATEMENT
Ashis Kumar Nandi
Regd. Premises Surveyor
Hooghly Chinsurah Municipality
Reg. No.-
NOTES: