SECTION 1-1 THROUGH MULTIPLEX

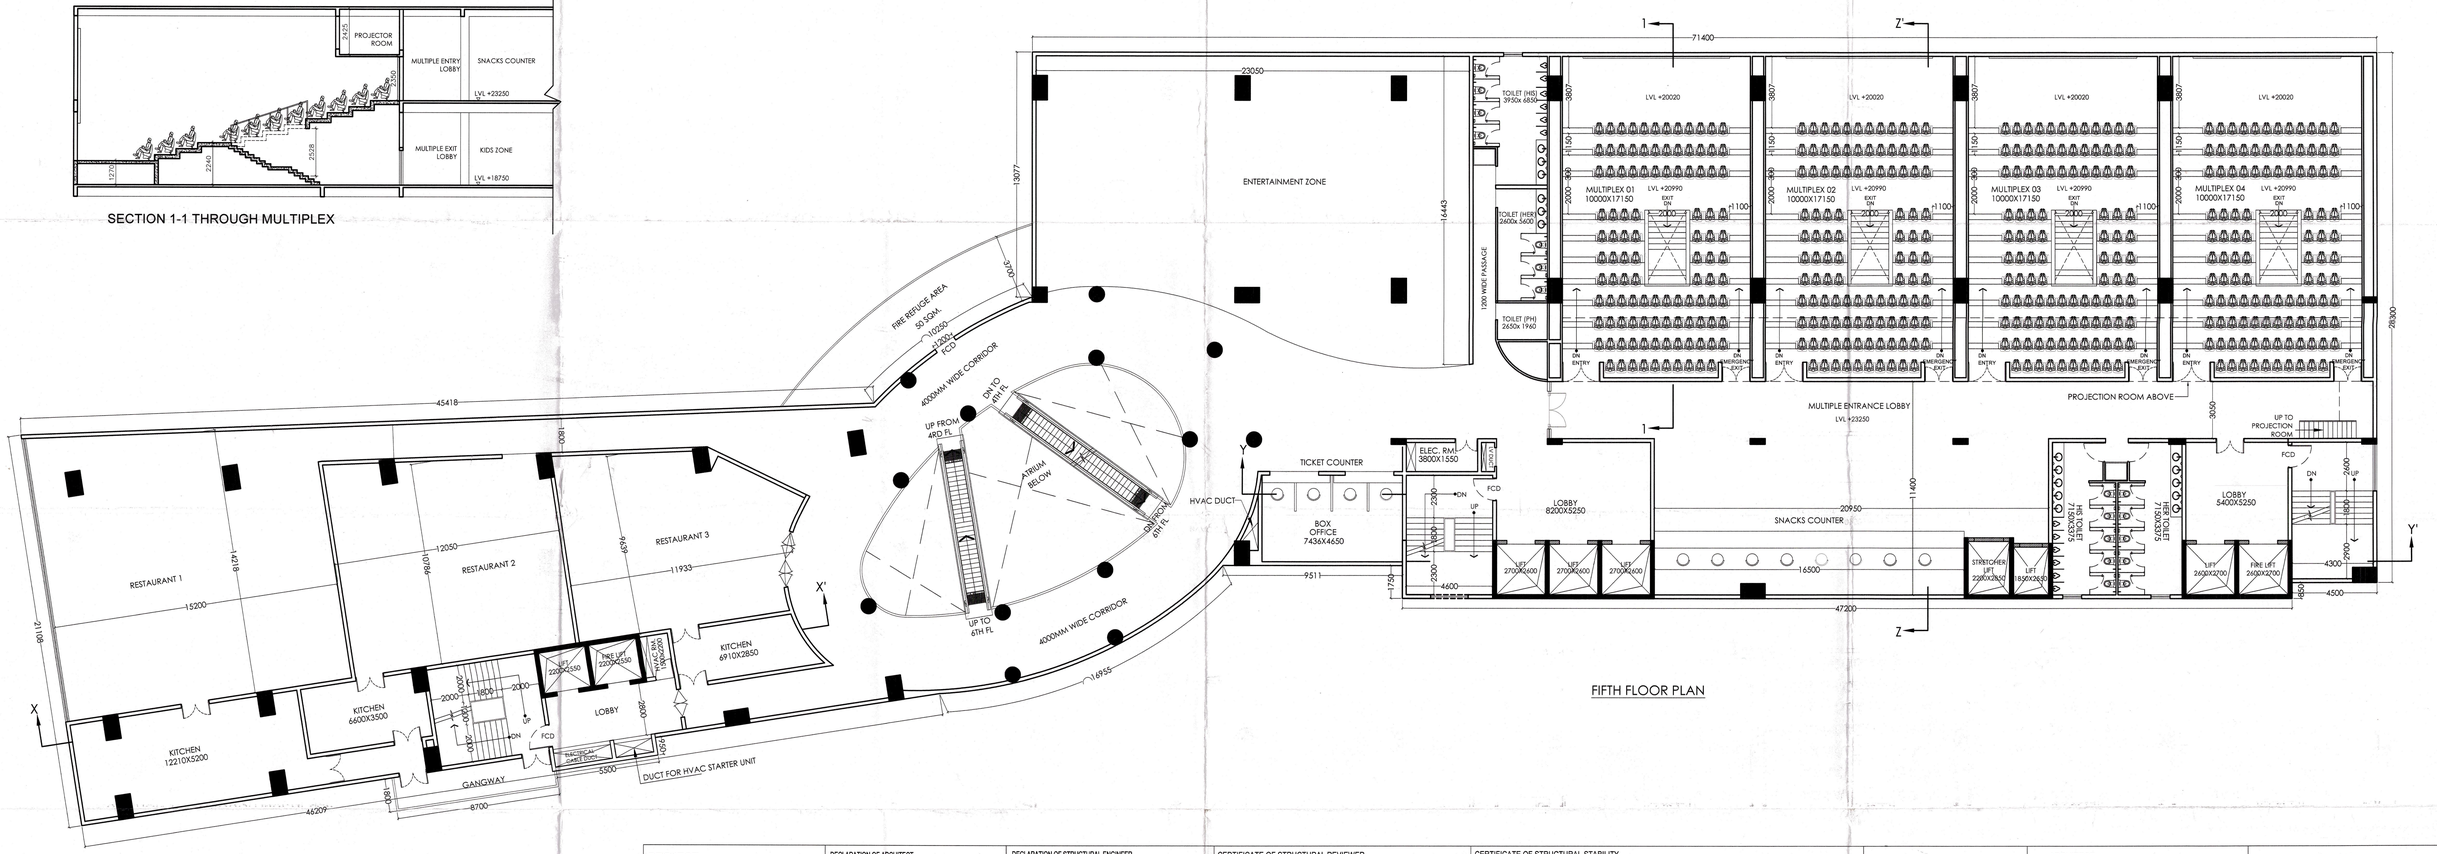

FIFTH FLOOR PLAN

PROJECT:
PROPOSED MERCANTILE (RETAIL) , ASSEMBLY & EDUCATIONAL PROJECT OF HAPPY NIKETAN PRIVATE LIMITED AT HOLDING NO. 449/A, G.T. ROAD, DISTRICT: HOOGHLY, P.S. - SERAMPORE, MOUZA - MAHESH, UNDER SERAMPORE MUNICIPALITY.

TITLE:
FIFTH FLOOR PLAN OF COMMERCIAL BLOCK

DECLARATION OF ARCHITECT

THE PLOT IS BOUNDED BY BOUNDARY WALLS AND PILLARS AND IT CONFIRMS WITH THE PLAN. (BUILDING) RULE 2007 AS AMENDED FROM TIME TO TIME AND AS PER THE SITE CONDITION WHEREIN . I CERTIFY THAT THE BUILDING PLAN HAS BEEN DRAWN UP AS PER PROVISION OF W.B. MUNICIPAL IT IS A BUILDABLE SITE AND NOT A TANK OR FILLED UP TANK.

Sanjay Mandal
CA/98/23621

SANJAY MANDAL
C.O.A. REG. NO. CA/98/23621
SIGNATURE OF ARCHITECT

DECLARATION OF STRUCTURAL ENGINEER

THE STRUCTURAL DESIGNS AND DRAWINGS OF BOTH FOUNDATION AND SUPERSTRUCTURE OF THE BUILDING HAS BEEN MADE BY ME CONSIDERING ALL POSSIBLE LOADS INCLUDING THE SEISMIC LOAD AS PER NATIONAL BUILDING CODE OF INDIA AND CERTIFY THAT IT IS SAFE AND STABLE IN ALL RESPECTS

UTPAL SANTRA
B.C.E., M.C.E.(STRUCT.)
F.I.E.-F1212608,
KMC Empanelled Structural Engineer
Class-I, E.&E. No. 1/58
SIGNATURE OF STRUCTURAL ENGINEER

CERTIFICATE OF STRUCTURAL REVIEWER

I/WE DO HEREBY CERTIFY THAT THE BUILDING SITE PROPOSED FOR CONSTRUCTION AT HOLDING NO. 449/A, G.T. ROAD, DISTRICT: HOOGHLY, P.S. - SERAMPORE, MOUZA - MAHESH, J.L. NO. - 15, L.R. KHATIAN NO. - 11331,14668 UNDER SERAMPORE MUNICIPALITY, UNDER THE JURISDICTION OF HAS BEEN VISITED BY ME / US AND ALL THE DESIGNS, DRAWING, SOIL TEST REPORT AND LOAD TEST RESULTS FOR FOUNDATION AND SUPERSTRUCTURE HAVE BEEN DULY REVIWED CONFORMING TO STIPULATIONS OF ALL LATEST RELEVANT IS CODE OF PRACTICE AND NATIONAL BUILDING CODE AND IT IS FOUND THAT EVERYTHING IS COMPLETELY IN ORDER AND THE PROPOSED FOUNDATION AND SUPER STRUCTURE ARE SAFE INA ALL RESPECT.

M. M. ROY
B. C. E. (Jadavpur), M. Sc. TECH. (Manchester, U.K.
A. M. C. S. T. C. ENG. M. I. STRUCT. E. (London)
Membership No. 20160550
KMC Empanelled Structural REVIEWER
E. & R. - (S) 972
SIGNATURE OF STRUCTURAL REVIEWER

CERTIFICATE OF STRUCTURAL STABILITY

WE HEREBY CERTIFY THAT THE FOUNDATION AND SUPERSTRUCTURE OF THE BUILDING PROPOSED FOR SANCTION ON HOLDING NO. 449/A, G.T. ROAD, DISTRICT: HOOGHLY, P.S. - SERAMPORE, MOUZA - MAHESH, J.L. NO. - 15, L.R. KHATIAN NO. - 11331,14668 UNDER SERAMPORE MUNICIPALITY, HAVE BEEN SO DESIGNED BY ME / US WILL MAKES SUCH FOUNDATION AND SUPERSTRUCTURE SAFE IN ALL RESPECT INCLUDING THE CONSIDERATION OF BEARING CAPACITY AND SETTLEMENT OF SOIL ETC.

Sanjay Mandal
CA/98/23621
SIGNATURE OF ARCHITECT

UTPAL SANTRA
B.C.E., M.C.E.(STRUCT.)
F.I.E.-F1212608,
KMC Empanelled Structural Engineer
Class-I, E.&E. No. 1/58
SIGNATURE OF STRUCTURAL ENGINEER

For C. E. Testing Company Pvt. Ltd.
Geotechnical Consultant
Sudip Nath, Chief Engineer-Geotech
B.E. (Civil), M.E. (Geotech)
SIGNATURE OF GEO - TECHNICAL ENGINEER

HAPPY NIKETAN PRIVATE LIMITED
Constituted Attorney
SIGNATURE OF OWNER

ARCHITECT

ARCHITECT HAFEEZ CONTRACTOR
29 Bank Street Fort
Mumbai - 400 023
T : +91 22 22861920
E : exec@hcontractor.com
www.architecthafeezcontractor.com

ARCHITECT

INNATE
ARCHITECTS PLANNERS ENGINEERS
26/2, BALLYGUNGE CIRCULAR ROAD,
UDAYAN PARK, FLAT NO.-7,
3RD FLOOR, KOL-19
TEL : (033) 4000 6422/ 23/ 24/ 25/ 26
www.innateindia.com

DRG. NO.	IN/1247/CORP/LOT-1/AR-6		
SCALE	1:100	DRAWN BY	S.D
DATE	21.08.18	CHKD BY	S.M
JOB NO.	IN/1247	APVD BY	
DESIGNED BY		INNATE	
ISSUE STATUS		CORPORATION	
SHEET NO:-			

THIS DRAWING IS A PRIVATE AND CONFIDENTIAL DOCUMENT AND IT MUST NOT TO BE COPIED OR LENT WITHOUT THE CONCENT OF M/S INNATE