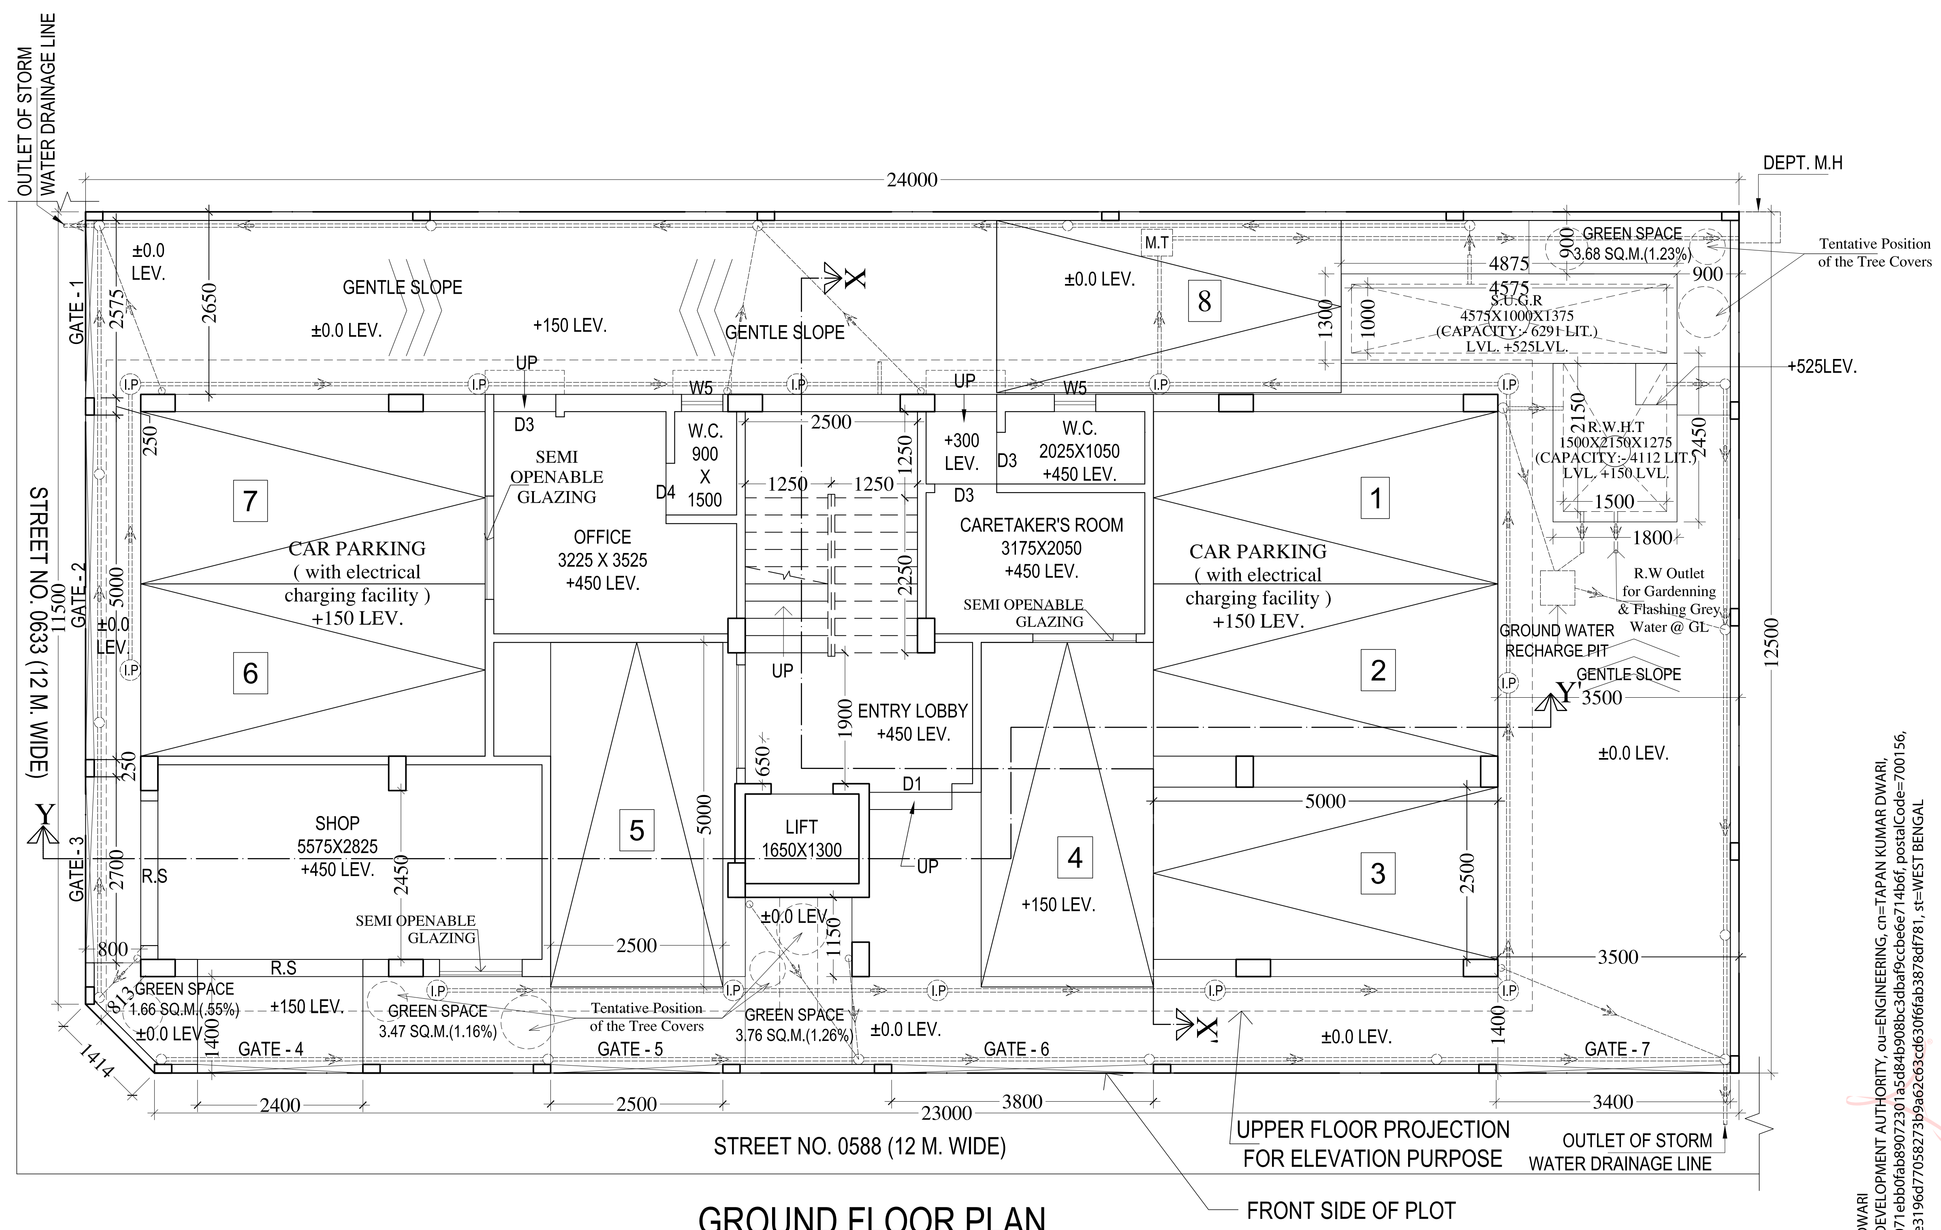

GROUND FLOOR PLAN

SCALE - 1:100

SEWERAGE AND DRAINAGE PLAN

PROPOSED G+IV STORIED BUILDING OF 'MAYFAIR PROPERTIES' AT PREMISES NO.:-16-0633, PLOT NO.:- AA-IIB-961, HIG-I-II OF ACTION AREA-IIB OF NEW TOWN, KOLKATA.

NAME OF OWNER :-
MR. RAHUL GUPTA
MRS. MINA GUPTA
C/O 'MAYFAIR PROPERTIES'

COMMUNICATION ADDRESS OF SIGNATORY:-
CK-102, SECTOR-II, SALTLAKE, BIDHANNAGAR
KOLKATA-700091

SEWERAGE DISCHARGE CALCULATION

CONSIDERING 80% OF TOTAL WATER TOTAL SEWERAGE DISPOSAL PER DAY 80% OF REQUIRED WATER = 4928 LTS.

CERTIFICATE OF THE ARCHITECT :-

I CERTIFY THAT ALL THE ARCHITECTURAL DRAWINGS OF THE PROJECT AT PREMISES NO. 16-0633 HAVE BEEN PREPARED BY ME COMPLYING WITH THENEW TOWN KOLKATA BUILDING RULES, 2009. I ALSO CERTIFY THAT THE PLANS AND DRAWINGS PREPARED BY ME COMPLY WITH ALL PROVISIONS REGARDINGTHE FIRE PROTECTION AS PER THE PREVAILING NATIONAL BUILDING CODE.I SHALL BE HELD RESPONSIBLE IF ANY INCORRECT INFORMATION IS FURNISHED BY ME OR ANY VIOLATION OF PROVISIONS OF THESE RULES OR THE PREVAILING NATIONAL BUILDING CODE IS FOUND IN ANY OF THE DRAWINGS AND DOCUMENTS, SIGNED BY ME AND SUBMITTED TO THE SANCTIONING AUTHORITY FOR OBTAINING SANCTION.POSITION OF THE DEPARTMENTAL MANHOLE AT SITE OF THE PROJECT AT PREMISES NO.:-16-0633, PLOT NO.:-AA - IIB-961, IS BEING CERTIFIED BY ME ON VERIFICATION.

SUBHADIP ROY
NAME OF ARCHITECT
ENROLLMENT NO:- ARCH-HIDCO/09/00019

CERTIFICATE OF THE STRUCTURAL ENGINEER/CIVIL ENGINEER:-

CERTIFIED THAT THE STRUCTURAL DRAWING & DESIGN OF BOTH THE FOUNDATION AND SUPER STRUCTURE OF THE BUILDING HAS BEEN MADE CONSIDERING THE SOIL TEST REPORT, AS PER THE RULES & REGULATIONS MADE UNDER THE ACT AND ALSO CONSIDERING ALL POSSIBLE LOADS, SEISMIC LOAD & THE MOMENTS GENERATED BY THE PROPOSED STRUCTURE AS PER THE BUREAU OF INDIAN STANDARD & NATIONAL BUILDING CODE OF INDIA & CERTIFIED THAT IT IS SAFE AND STABLE IN ALL RESPECT AND THESE PROVISIONS SHALL BE ADHERED TO DURING THE CONSTRUCTION.

UMESH MISHRA
NAME OF CIVIL ENGINEER
ENROLLMENT NO:- CVER-HIDCO/09/00018

NOTES
* POSITION OF THE DEPARTMENTAL MANHOLE AT SITE OF THE PROJECT AT PREMISES NO.:- 16-0633, PLOT NO. :-AA - IIB-961 IS BEING CERTIFIED BY ME ON VERIFICATION.

DESIGNED BY :-
M M C S (P) LTD.
FD - 396 , SECTOR - III .
SALT LAKE CITY.KOLKATA - 700 106.
PH:- 4004 5307 .
e-mail: umes_mmcs_2006@yahoo. co.in

DRG. NO.- MMCS/RJ/AA - IIB-961/RS/SEWERAGE AND DRAINAGE/21-22

SCALE: - 1:100	DATE: 08-07-2021	
DRAWN BY: GAYATRI BISWAS		
PRE. NO. - 16-0633		

Digitally signed by TAPAN KUMAR DWARI
DN: c=IN, o=NEW TOWN KOLKATA DEVELOPMENT AUTHORITY, ou=ENGINEERING, cn=TAPAN KUMAR DWARI, serialNumber=51f0e7c406e4d5f507b4a0b0b8907201a5d84900bc3dbsf0cdcbe6c714b6f, postalCode=700156, 2.5.4.20=2ab2551f57c594b7db5a1ffe319bd77058273b9a62c6cd63066b3878d8f781, st=WEST BENGAL
Date: 2021.08.05 14:05:13 +05'30'