## SCHEDULE OF DOORS & WINDOWS

| TYPE | SILL | LINTEL | SIZE | TYPE | SILL | LINTEL | SIZE |
|---|---|---|---|---|---|---|---|
| D5 | – | 2100 | 1800X2100 | W | 900 | 2100 | 1200X1200 |
| D | – | 2100 | 1200X2100 | W1 | 450 | 2100 | 1200X1200 |
| D1 | – | 2100 | 1100X2100 | W2 | 450 | 2100 | 900X1200 |
| D2 | – | 2100 | 900X2100 | W3 | 900 | 2100 | 1200X1200 |
| D3 | – | 2100 | 900X2100 | W4 | 1050 | 2100 | 900X1200 |
| D4 | – | 2100 | 750X2100 | W5 | 1050 | 2100 | 600X1200 |
| SD | – | 2100 | 1800X2100 | W5A | 900 | 2100 | 1200X1200 |
| SD1 | – | 2100 | 1500X2100 | W5B | 900 | 2100 | 1200X1200 |
| | | | | V | 1200 | 2100 | 600X900 |
| | | | | V1 | 1200 | 2100 | 600X1200 |
| | | | | FG | AS PER DETAILS | | |

## SPECIFICATION OF BUILDING

1. ALL DIMENSIONS ARE IN MM
2. 1ST CLASS CEMENT BRICK WORK IN SUPER STRUCTURE.
3. 125X75 MM THK 1ST CLASS BRICK WORK 1:4 WITH H.B WIRE NETTING.
4. LEAN CONC. 1:3:6 WITH 16 MM DOWN GRADED STONECHIPS.
5. R.C.C. WORK FOR ROOF, SLAB, LINTEL, BEAM, COLUMN(M-15)
6. CEMENT SAND PLASTER 15 MM THK ON OUTSIDE & INSIDE WALLS ON 12 MM, & 6 MM, THK IN CEILING & R.C.C. CHAJJA
7. 20 MM. THK I.P.S. FLOORING WITH NEAT CEMENT AT TOP INCL SKIRTING
8. A BRICK FLAT SOLING IN FLOORING & FOUNDATION.
9. MILD STEEL T BARS FOR COLUMNS, BEAMS, LINTELS & SLABS INCLUDING DISTRIBUTORS & BINDERS.
10. HIRE & LABOUR FOR SHUTTERING OF R.C.C. WORKS INCLUDING S.W.F. PROP. TO BE PLACED AS PER DIRECTION.
11. SANITARY & PLUMBING FITTING & FIXING COMPLETE AS PER DIRECTION.
12. ALL OUTSIDE WALLS 250 MM THK & INSIDE WALL 125 MM THK AS STATED WITH H.B WIRE NETTING IN EVERY 3RD LAYER.

## SIGNATURE OF OWNER

I/WE CONFIRM THAT THE ERECTION OF BUILDING TO BE UNDERTAKAE SHALL BE STRICTLY IN ACCORDANCE WITH THE WEST BENGAL MUNICIPALITY BUILDING RULES 2007 & AMENDMENT 2016.

SIGN. OF OWNER

## CERTIFICATE OF ARCHITECT

I CERTIFY THAT ALL THE ARCHITECTURAL DRAWINGS OF THE PROJECT AT D. H. ROAD, L.R. DAG NOS-125, 126, 127, 128, 129, 130, 133, 137 J.L. NO.- 17, TOUZI NO.-351/B, MOUZA - SARMASTER CHAK, P.S.- BISHNUPUR, DIST.-24 PARGANAS (SOUTH), HAVE BEEN PREPARED BY ME AND THAT THE PLANS AND DRAWINGS COMPLYING WITH ALL PROVISIONS REGARDING THE FIRE PROTECTION AS PER THE WEST BENGAL MUNICIPALITY BUILDING RULES 2007 & AMENDMENT 2016. I SHALL BE HELD RESPONSIBLE IF ANY INCORRECT INFORMATION IS FURNISHED BY ME OR ANY VIOLATION OF PROVISIONS OF THESE RULES OR THE PREVAILING NATIONAL BUILDING CODE IS FOUND IN ANY OF THE DRAWINGS AND DOCUMENTS, SIGNED BY ME AND SUBMITTED TO THE SANCTIONING AUTHORITY FOR OBTAINING SANCTION.

Rajkumar Agarwal
Architect
Member of Council of
Architecture CA / 94 / 17940

SIGN. OF ARCHITECT

RAJKUMAR AGARWAL
COUNCIL REGISTRATION NO. CA/94/17940

ADDRESS:
RAJ AGRAWAL & ASSOCIATES
8B, ROYD STREET (2ND FLOOR), KOLKATA-16.

IT IS HEREBY CERTIFIED THAT THE STRUCTURAL DRAWINGS ARE PREPARED FOR EARTHQUAKE RESISTANCE IN ACCORDANCE WITH THE WEST BENGAL MUNICIPALITY BUILDING RULES 2007 & AMENDMENT 2016.

SIGN. OF GEO-TECHNICAL ENGINEER

## CERTIFICATE OF STRUCTURAL ENGINEER

CERTIFIED THAT, THE STRUCTURAL DRAWING & DESIGN OF BOTH FOUNDATION & SUPER STRUCTURE OF THE BUILDING / BUILDINGS HAS BEEN MADE CONSIDERING THE SOIL TEST REPORT, AS PER THE RULES AND REGULATIONS MADE UNDER THE ACT AND ALSO CONSIDERING ALL POSSIBLE LOADS, SEISMIC LOAD AND THE MOMENTS GENERATED BY THE PROPOSED STRUCTURE AS PER THE BUREAU OF INDIAN STANDARD AND NATIONAL BUILDING CODE OF INDIA AND CERTIFIED THAT IT IS SAFE & STABLE IN ALL RESPECT AND THESE PROVISIONS SHALL BE ADHERED TO DURING THE CONSTRUCTION.

Mrinak Majumdar
B.C.E., M.C.E. (Struct)
ESE-152/1 of KMC
ESR- (I) 1534
074/BPSON/ESR/11-12

SIGN. OF STRUCTURAL ENGINEER

MANOJ KANTI MAJUMDAR
B.Sc. (Hons), B.C.E., M.E.E. (Str.)
All Struct. & Geotech. M.E.E. (Str.)
M.I.E. (Ind)
The Calcutta Municipal Corporation

SIGNATURE OF STRUCTURAL REVIEWER

CONSTITUTED ATTORNEY
REALMARK AWAAS LLP
Designated Partner/Authorised Signatory

TITLE (BLOCK-2 & 4)

SECTION- AA & SECTION- BB

## PROJECT

PROPOSED PLAN OF G+XII (39.95 M HT.) STORIED RESIDENTIAL BUILDING AT D. H. ROAD, OF L.R. DAG NOS-125, 126, 127, 128, 129, 130, 133, 137 J.L. NO.- 17, TOUZI NO.-351/B, MOUZA - SARMASTER CHAK, P.S.- BISHNUPUR, DIST.-24 PARGANAS (SOUTH).

| DATE | JOB NO. | DEALT | CHECKED | SHEET NO. |
|---|---|---|---|---|
| 12.07.2022 | ARCH/724/2021 | MOSTOFA | NIRMAL | 08 OF 12 |
| SCALE 1:100 | ARCHITECT | | | |

N

RAJ AGARWAL & ASSOCIATES
8B, ROYD STREET, KOLKATA-16

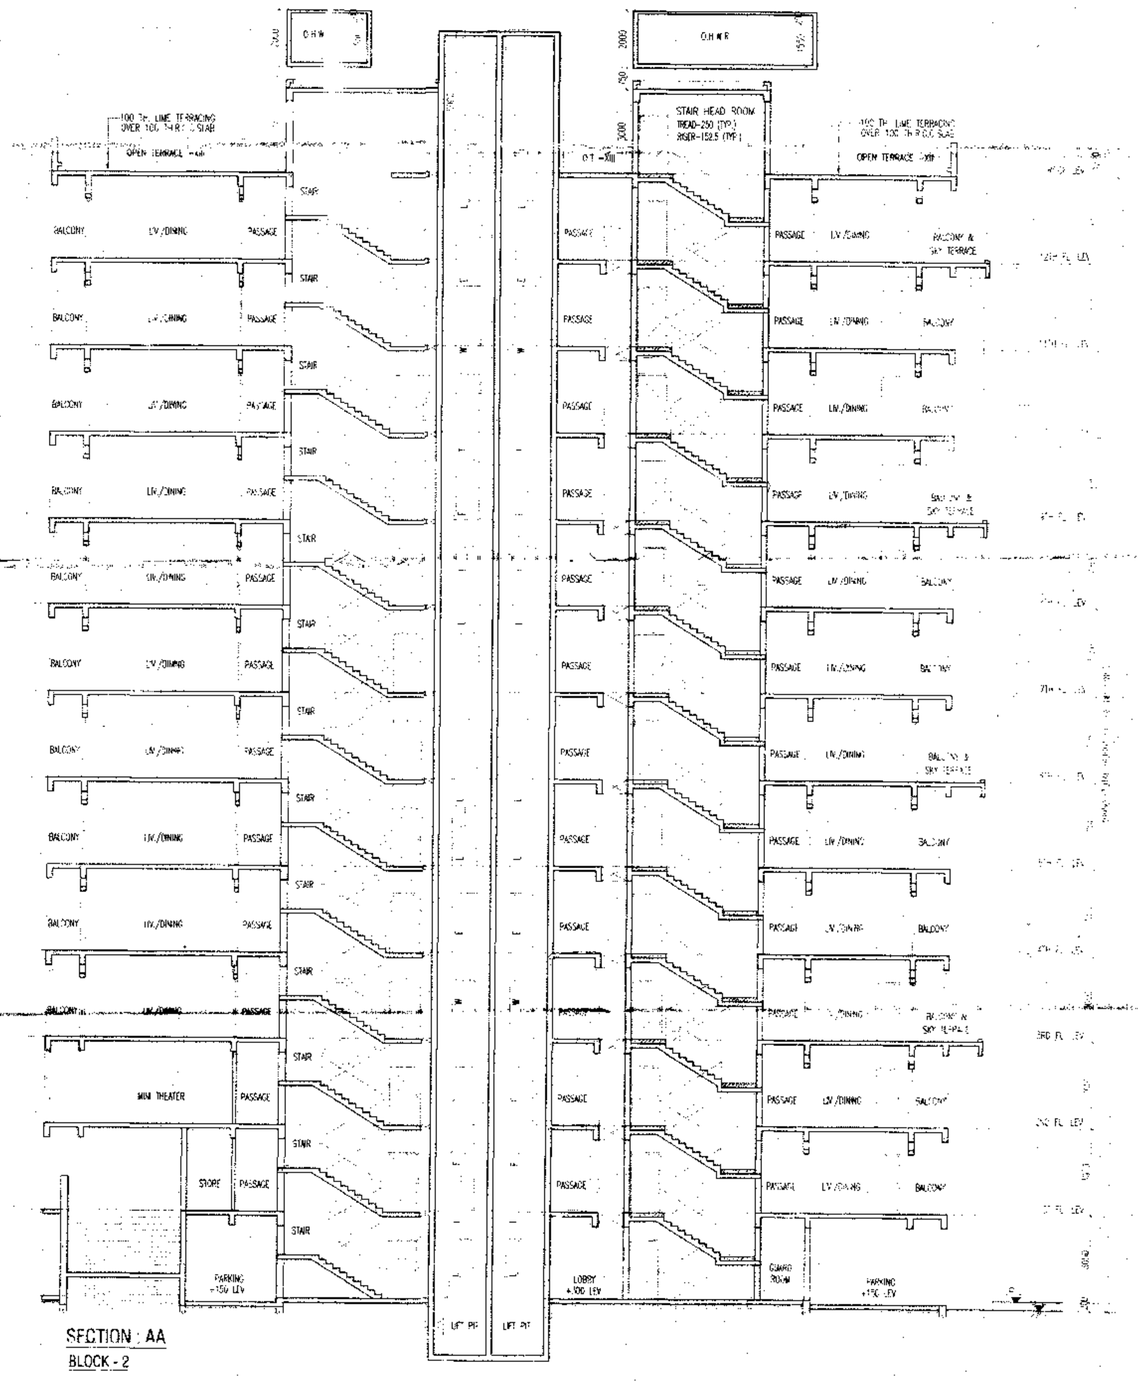


SECTION : AA
BLOCK - 2

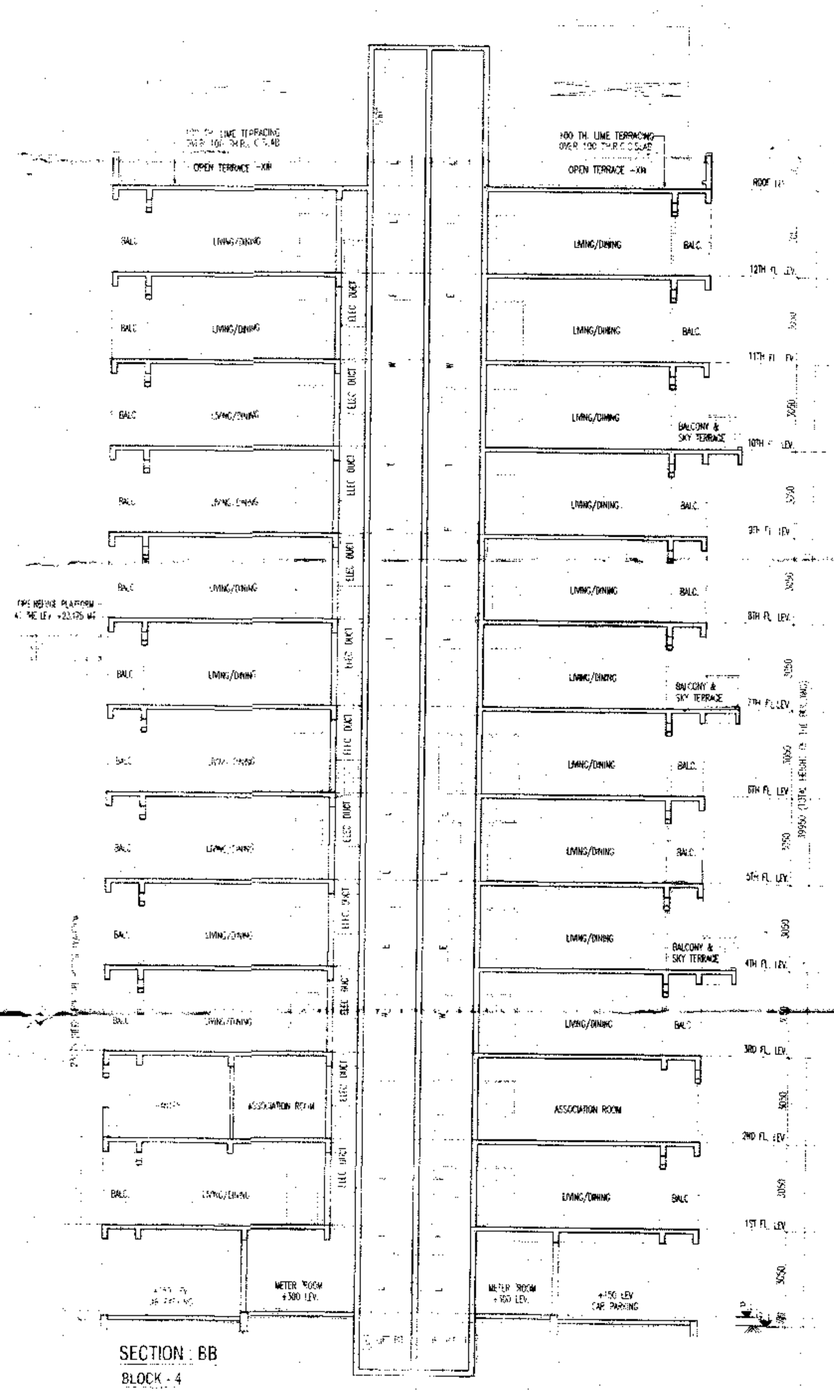


SECTION : BB
BLOCK - 4