BLOCK-2

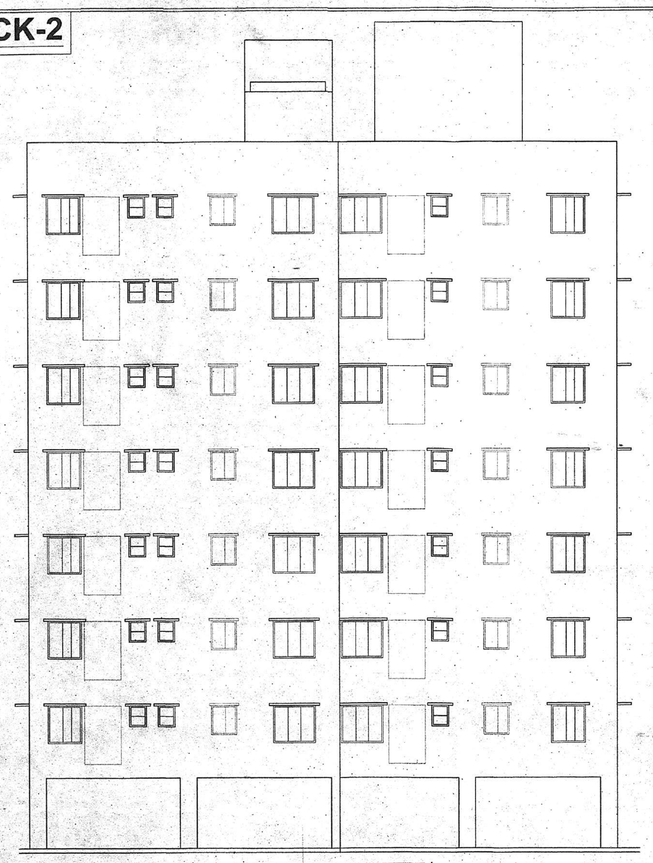

FRONT ELEVATION

RIGHT SIDE ELEVATION

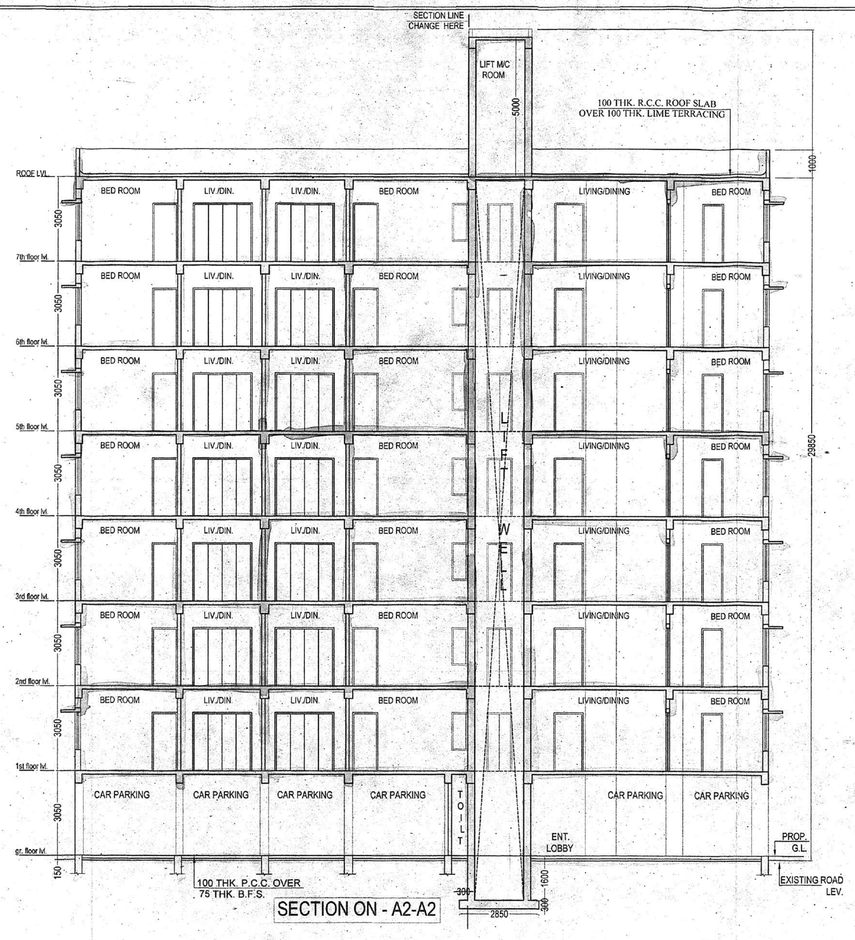

SECTION ON - A2-A2

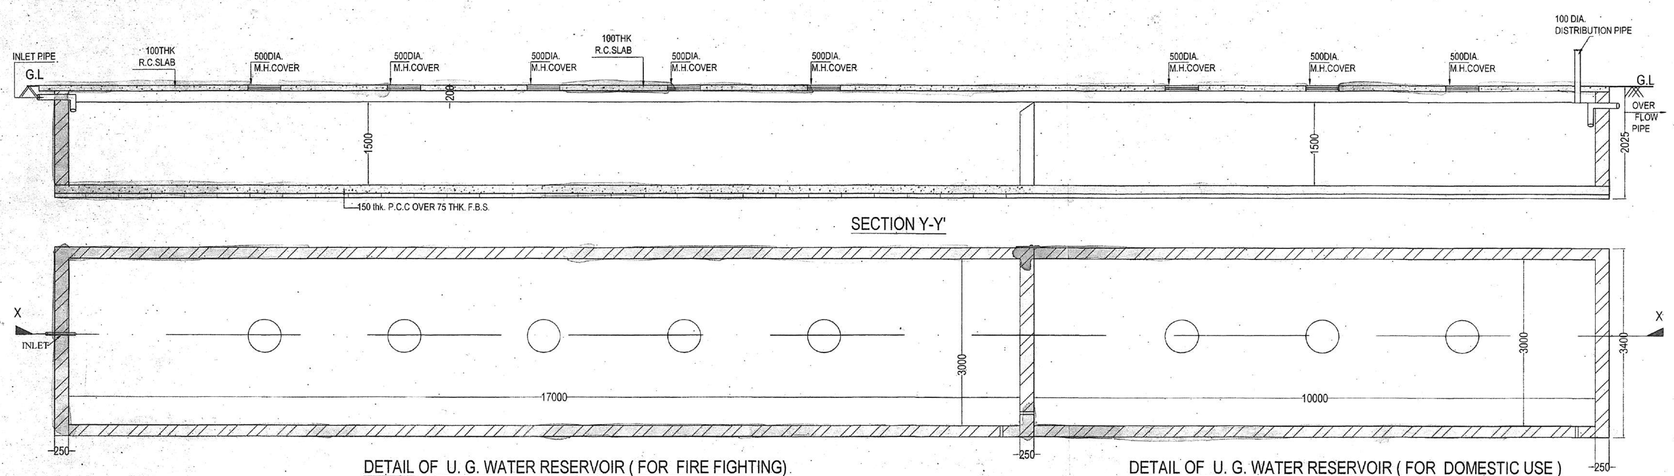

SECTION Y-Y'

DETAIL OF U. G. WATER RESERVOIR (FOR FIRE FIGHTING)
(CAPACITY-75,000 LITERS)
SCALE - 1:50

DETAIL OF U. G. WATER RESERVOIR (FOR DOMESTIC USE)
(CAPACITY- 45,000 LITERS)
SCALE - 1:50

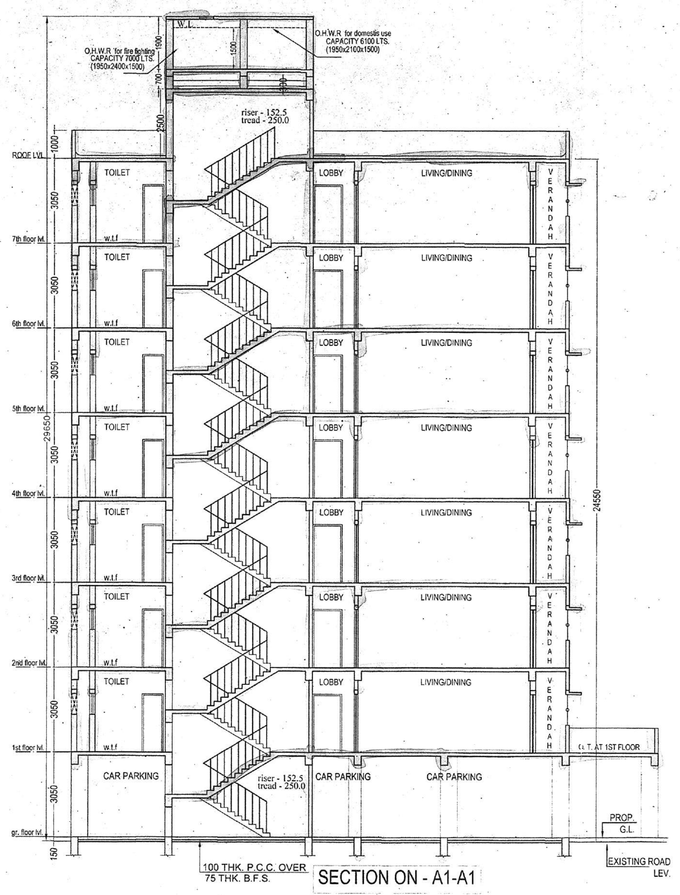

SECTION ON - A1-A1

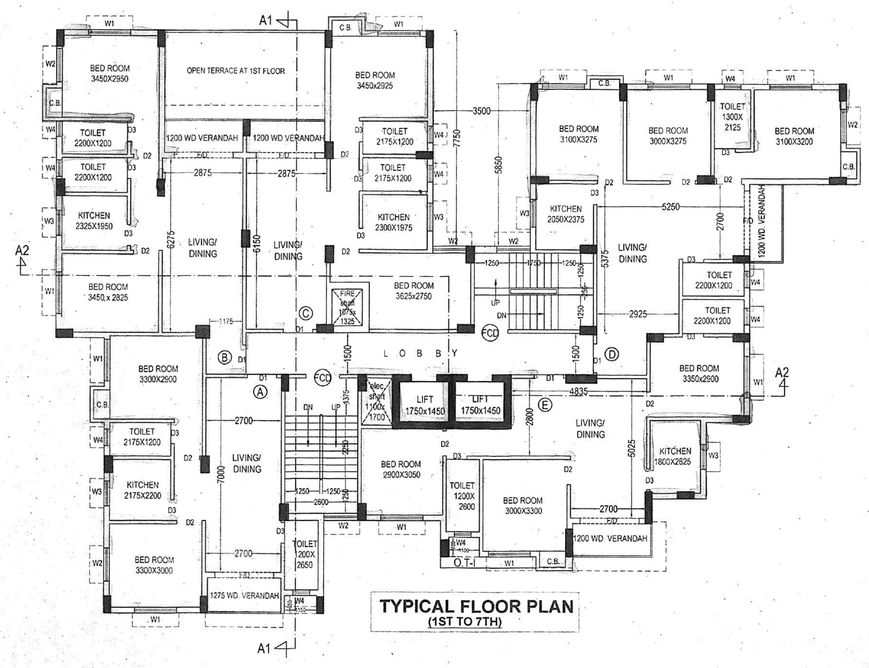

TYPICAL FLOOR PLAN
(1ST TO 7TH)

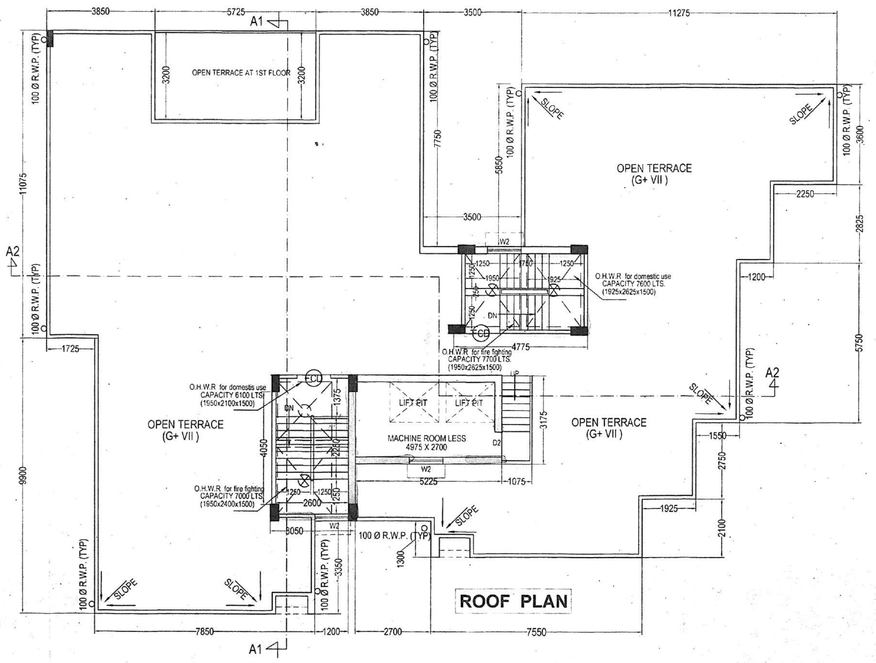

ROOF PLAN

DOOR & WINDOW SCHEDULE

MARK.	SIZE	MARK.	SIZE
W1	1500X1350	F/D	2100X2100
W2	1200X1350	D1	1050 X 2100
W3	900X1050	D2	900 X 2100
W4	600X750	D3	750X2100

NOTES

1. ALL DIMENSIONS ARE IN MM.
2. ALL EXTERNAL WALLS ARE 200 TH. AND INTERNAL WALLS ARE 75 TH. IF NOT STATED OTHERWISE
3. SCALE - 1:100
4. SAFE BEARING CAPACITY OF SOIL 7 MT/SQ.M. ASSUMED
5. DEPTH OF SEPTIC TANK AND SEMI U.G. WATER RESERVOIR WILL NOT EXCEED THE DEPTH OF BUILDING FOUNDATION
6. ALL SORTS OF PRECAUTIONARY MEASURE WILL BE TAKEN AT THE TIME OF CONSTRUCTION

SPECIFICATIONS

1. 75 TH. 1ST. CLASS BRICK SOLING IN FOUNDATION & FLOOR
2. 150 TH. 1:3:6 (CEMENT,SAND & KHOA) CEMENT CONCRETE IN FOUNDATION & FLOOR
3. FOUNDATION BRICK WORK WILL BE 1ST CLASS BRICK WITH 1:6 CEMENT MORTAR
4. 125 TH. & 75 TH. PARTITION BRICK WORK WILL BE 1:5 CEMENT MORTAR
5. 200TH. EXTERNAL WALLS WILL BE 1:6 CEMENT MORTAR
6. 25 TH. D.P.C. WILL BE 1:2:4 WITH PROPER WATER PROOFING COMPOUND
7. R.C.C. CONC. MIX WILL BE 1:2:4 CEMENT SAND & STONE CHIPS MATERIALS AND MIXING
8. ROOF AND LIME TERRACING WILL BE 100 TH. WITH THEIR PROPER
9. CEILING AND ALL R.C. PLASTER WILL BE 12mm. TH. 1:4 CEMENT MORTAR
10. 25 MM. TH. I.P.S. FLOORING
11. GRADE OF CONCRETE M - 20 .
12. ALL BUILDING MATERIALS WILL BE AS PER I.S. CODE & C.B.C. 1984

DECLARATION OF E.B.A.

I/WE DO HEREBY CERTIFY THAT PLANS , ELEVATIONS AND SECTIONS AND OTHER STRUCTURAL DETAILS OF THE PROPOSED BUILDINGS ON HOLDING NUMBER 225 N.S ROAD, WARD NO.26, UNDER THE JURISDICTION OF RAJPUR SONARPUR MUNICIPALITY HAVE BEEN PREPARED IN CONFIRMING WITH ALL RELEVANT PROVISIONS UNDER THE WEST BENGAL MUNICIPAL (BUILDING) RULES 2007. THIS ALSO TO CERTIFY THAT RELEVANT NO OBJECTION CERTIFICATES FROM THE RESPECTIVE AUTHORITIES SUCH AS, FIRE AND EMERGENCY SERVICE DEPARTMENT, AIRPORT AUTHORITY, POLLUTION CONTROL BOARD, TELECOMMUNICATION DEPARTMENT ETC. AS APPLICABLE IN THIS REGARD, ARE ALSO ENCLOSED WITH THE APPLICATIONS FOR SEEKING APPROVAL OF THE PLAN TO CONSTRUCT/RECONSTRUCT/ADDITION TO ALTERATION OF THE BUILDING ON THE SAID HOLDING.

For M/s. SANYALSON ASSOCIATES CONSULTANT PVT. LTD.
SARBANI MAJUMDER
COA. REG. NO. 92 / 15458
E.B.A NO.- 055
UNDER RAJPUR - SONARPUR MUNICIPALITY

SIGNATURE OF E.B.A.

STRUCTURAL CERTIFICATE

I WE DO HEREBY CERTIFY THAT THE FOUNDATION AND SUPER STRUCTURE OF THE BUILDING PROPOSED FOR CONSTRUCTION AT HOLDING 225, N.S ROAD ,WARD NO. 26, UNDER THE JURISDICTION OF RAJPUR SONARPUR HAVE BEEN PERSONALLY INSPECTED AND SO DESIGN BY ME/US WILL MAKE SUCH FOUNDATION AND SUPERSTRUCTURE SAFE IN ALL RESPECT INCLUDING THE CONSIDERATION OF BEARING CAPACITY AND SETTLEMENT OF SOIL AND OTHER CONDITIONS. IF ANY, CONFIRMING TO ALL STIPULATIONS OF ALL RELEVANT IS CODE OF PRACTICE AND NATIONAL BUILDING CODE.

For M/s. SANYALSON ASSOCIATES CONSULTANT PVT. LTD.
DIPANKAR BHOWMIK
B.E., M.I.E., F.I.V.
ENLISTMENT NO. ESE 91/ RJPSPN / ESE / 2014-15
RAJPUR - SONARPUR MUNICIPALITY

SIGNATURE OF STRUCTURAL ENGINEER

I WE DO HEREBY CERTIFY THAT THE FOUNDATION AND SUPER STRUCTURE OF THE BUILDING PROPOSED FOR CONSTRUCTION AT HOLDING 225, N.S ROAD ,WARD NO. 26, UNDER THE JURISDICTION OF RAJPUR SONARPUR HAVE BEEN PERSONALLY INSPECTED AND SO DESIGN BY ME/US WILL MAKE SUCH FOUNDATION AND SUPERSTRUCTURE SAFE IN ALL RESPECT INCLUDING THE CONSIDERATION OF BEARING CAPACITY AND SETTLEMENT OF SOIL AND OTHER CONDITIONS. IF ANY, CONFIRMING TO ALL STIPULATIONS OF ALL RELEVANT IS CODE OF PRACTICE AND NATIONAL BUILDING CODE.

ALOK ROY
Enlisted Geotechnical Engineer
Rajpur-Sonarpur Municipality
No.- 008/ G.T. Eng., Class-I

SIGNATURE OF GEOTECHNICAL ENGINEER

As Lawfully Soll & Constituted Attorney of
Rajwada Developers Partners.
1) Parveen Agarwal
2) Rajkumar Agarwal
As Lawful Constituted Attorney of
Rajiv Kumar Gupta
Hiralal Gupta
Keshav Kumar Gupta
Shivam Gupta
Nripesh Gupta
Monika Gupta
R.K. Investment

SIGNATURE OF OWNER

PROJECT

PROPOSED G+V (23.6 m. ht.)& G+VII (29.850 m. ht.) STORIED RESIDENTIAL BUILDINGS AT HOLDING NO. 225, N.S. ROAD. R.S DAG NOS. 2409/2906,2409, 2407,2408,2400,2406, 2931, L.R. DAG NO.2411,2409,2407, 2408,2400,2410, 2406. R.S. KHATIAN NOS. 442,344,1077, 575,143,147,332. L.R. NO. 2125,2026, 2022,2024.J.L NO. 56 , WARD NO. 26, MOUZA:- UKHILA PAIKPARA, P.S. - SONARPUR, DIST.-24 PGS(S) . UNDER RAJPUR - SONARPUR MUNICIPALITY.

NAME OF OWNER : HIRALAL GUPTA & OTHERS.

DRAWN -	Shampa	SCALE -	1:100
DESIGNED		DATE -	20.2.21
CHECKED -		JOB NO	
APPROVED			

Sanyalson Associates Consultant Pvt. Ltd.
CONSULTANT PLANNER & STRUCTURAL ENGINEERS
- P-157 - KANUNGO PARK - KOLKATA-84

BLOCK 2 - TYPICAL FLOOR,ELEVATIONS,SECTIONS | DWG NO.- 3/3

Checked by
(AVIJIT GHARAI)
Sub-Assistant Engineer
RAJPUR-SONARPUR MUNICIPALITY

Checked by
(Rajkumar Das)
Local Office Engineer-in-charge,
RAJPUR-SONARPUR MUNICIPALITY.

APPROVAL OF S.A.E

OFFICE USE ONLY

RAJPUR-SONARPUR MUNICIPALITY

APPROVED
Plan No. 225/23/26/27 Date. 13/03/2021
Valid Upto. 13/03/2026

Malay Kumar Pal
Assistant Engineer
In Charge, P.W.D.
RAJPUR-SONARPUR MUNICIPALITY

Dr. Pathak Das
Chairperson
Board of Administrators