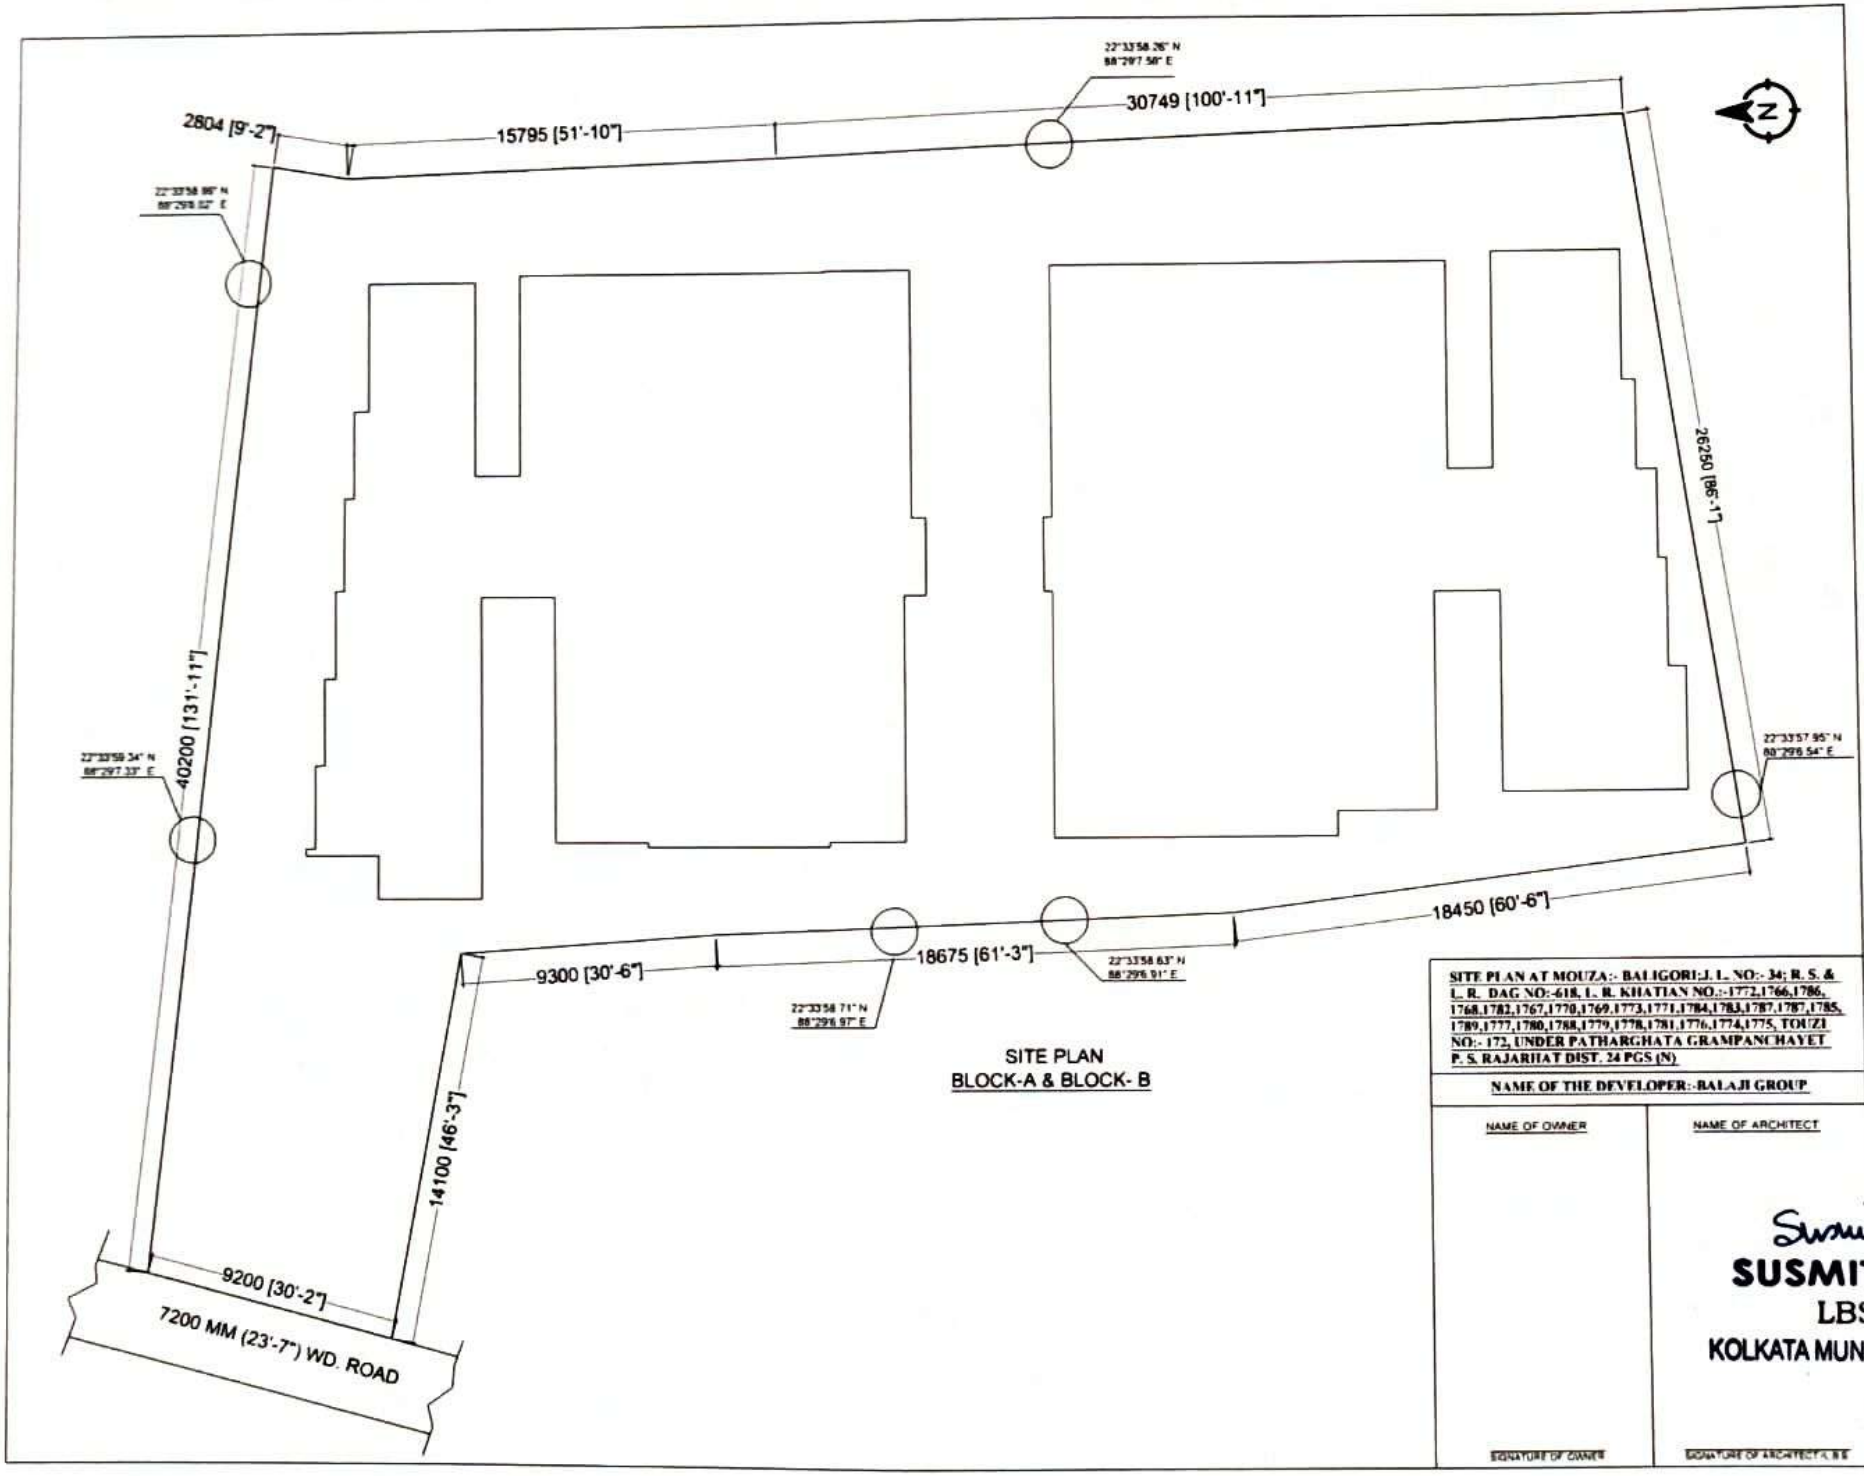

SITE PLAN
BLOCK-A & BLOCK- B

SITE PLAN AT MOUZA:- BALIGORI; J. L. NO:- 34; R. S. & L. R. DAG NO:-618, L. R. KHATIAN NO.:-1772,1766,1786, 1768,1782,1767,1770,1769,1773,1771,1784,1783,1787,1787,1785, 1789,1777,1780,1788,1779,1778,1781,1776,1774,1775, TOUZI NO:- 172, UNDER PATHARGHATA GRAMPANCHAYET P. S. RAJARHAT DIST. 24 PGS (N)

NAME OF THE DEVELOPER:-BALAJI GROUP

NAME OF OWNER	NAME OF ARCHITECT
SIGNATURE OF OWNER	SIGNATURE OF ARCHITECT & S

Susmita Biswas
SUSMITA BISWAS
LBS/I/1617
KOLKATA MUNICIPAL CORPORATION