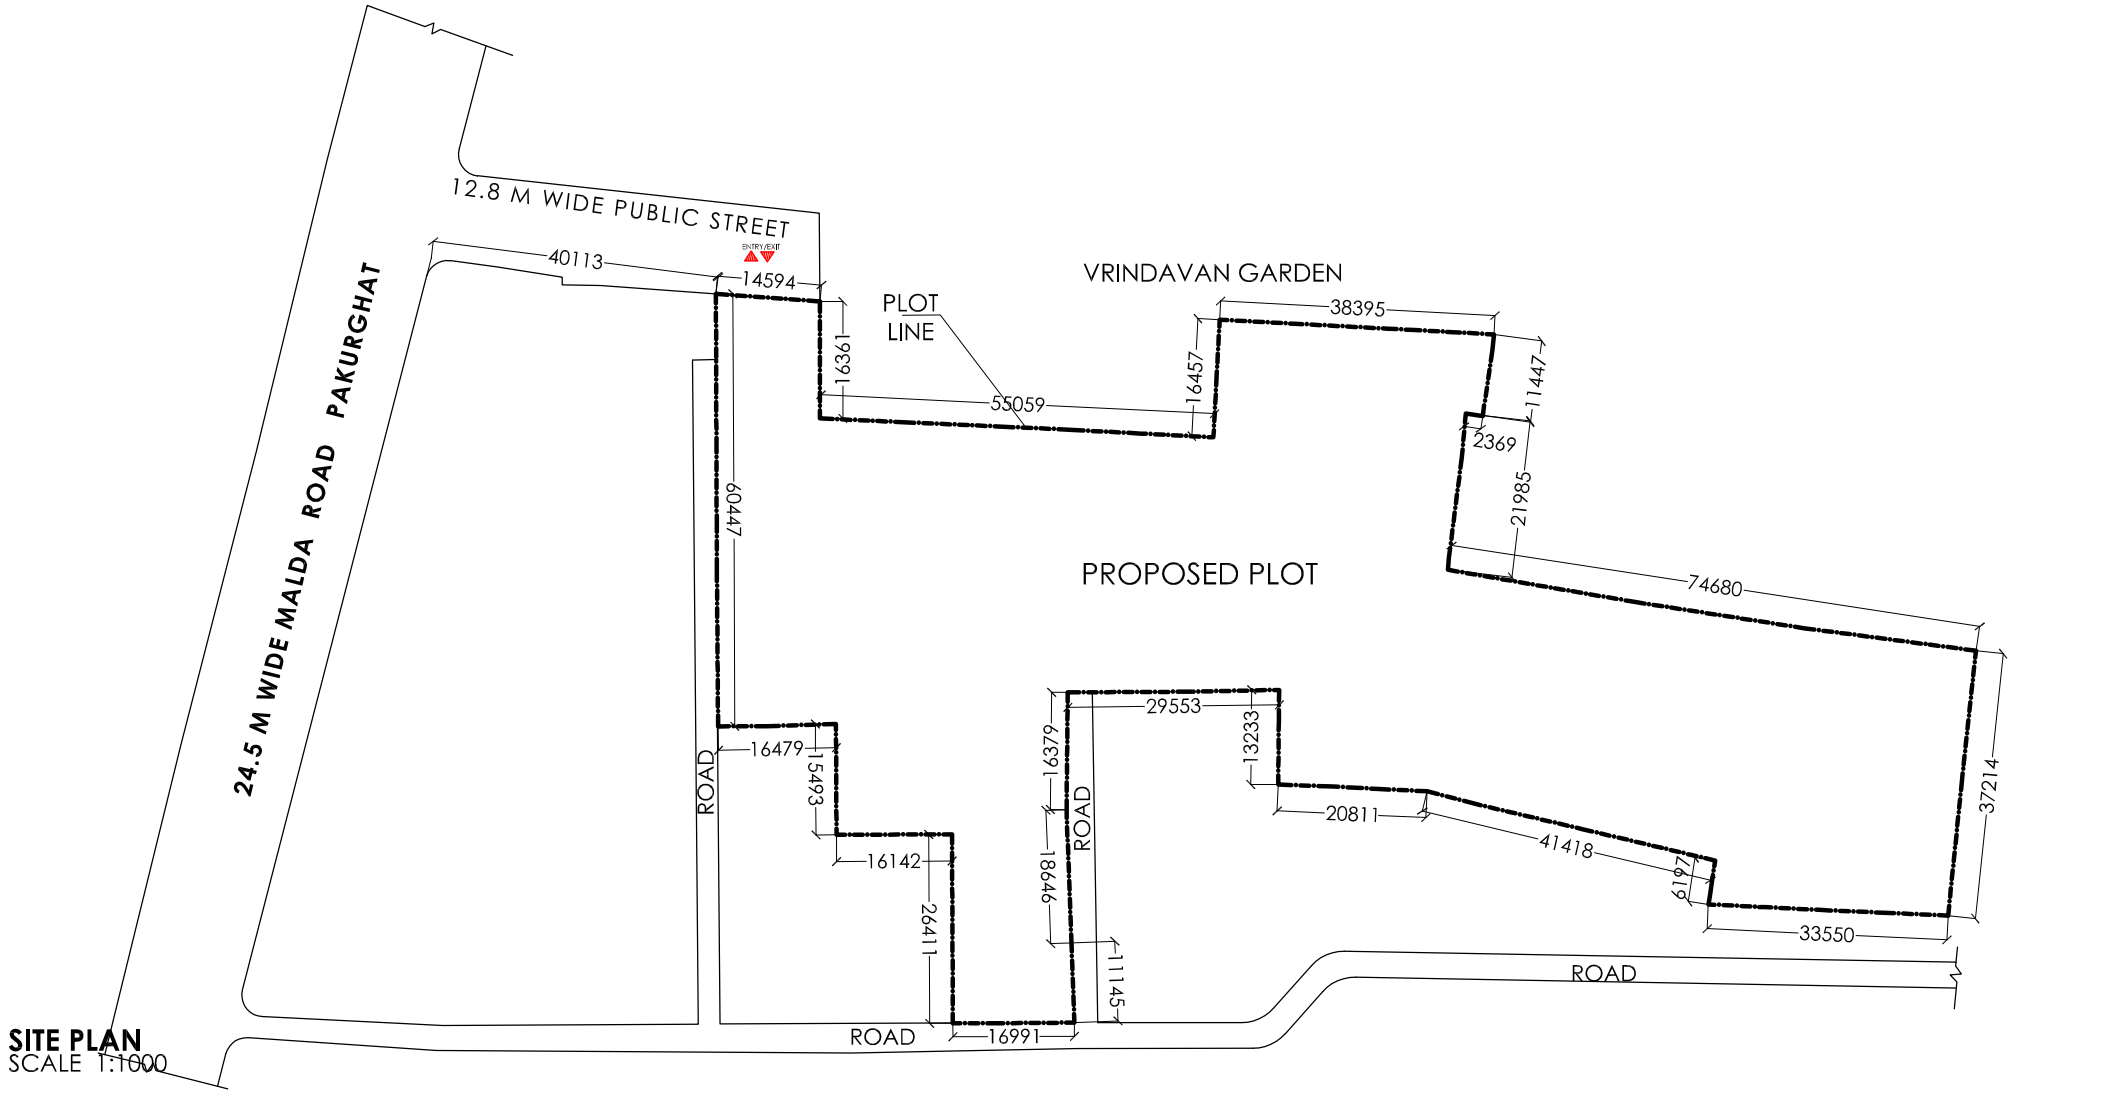

SITE PLAN
SCALE 1:1000

LATITUDE: 24 .995752° N
LONGITUDE: 88.159447° E

Project Title: PROPOSED BASEMENT + GR./STILT + 11 STORIED RESIDENTIAL BUILDING NEAR SETU MORE , MOUZA - NITYANANDAPUR DIST: MALDA , WEST BENGAL	Owner: **MR. SANJAY CHITLANGIA** **MRS. SUMAN CHITLANGIA** **MR. SUNNY CHITLANGIA** **MRS. MILI SAHA** **MRS. SONALI SAHA** **MR. ADITYA SARDA** **MR. KRISHNENDU NARAYAN CHOUDHURY** **MR. DIBYENDRA NARAYAN CHOUDHURY** **MR. ARUNENDRA NARAYAN CHOUDHURY**	Principal Architect: Studio 4th Dimension Flat-20, DDA Flats, Pocket-8, Sector-12, Dwarka, New Delhi-110075 Ph.: +91-11-49534671, Mob: +91-9810342162	Architect's Signature: ARIJIT GHOSH Architect Regn. No.-CA/2001/27427	Sheet Title: LOCATION PLAN DRG. NO. A/H/001 DRAWN POOJA SCALE AS SHOWN	NORTH