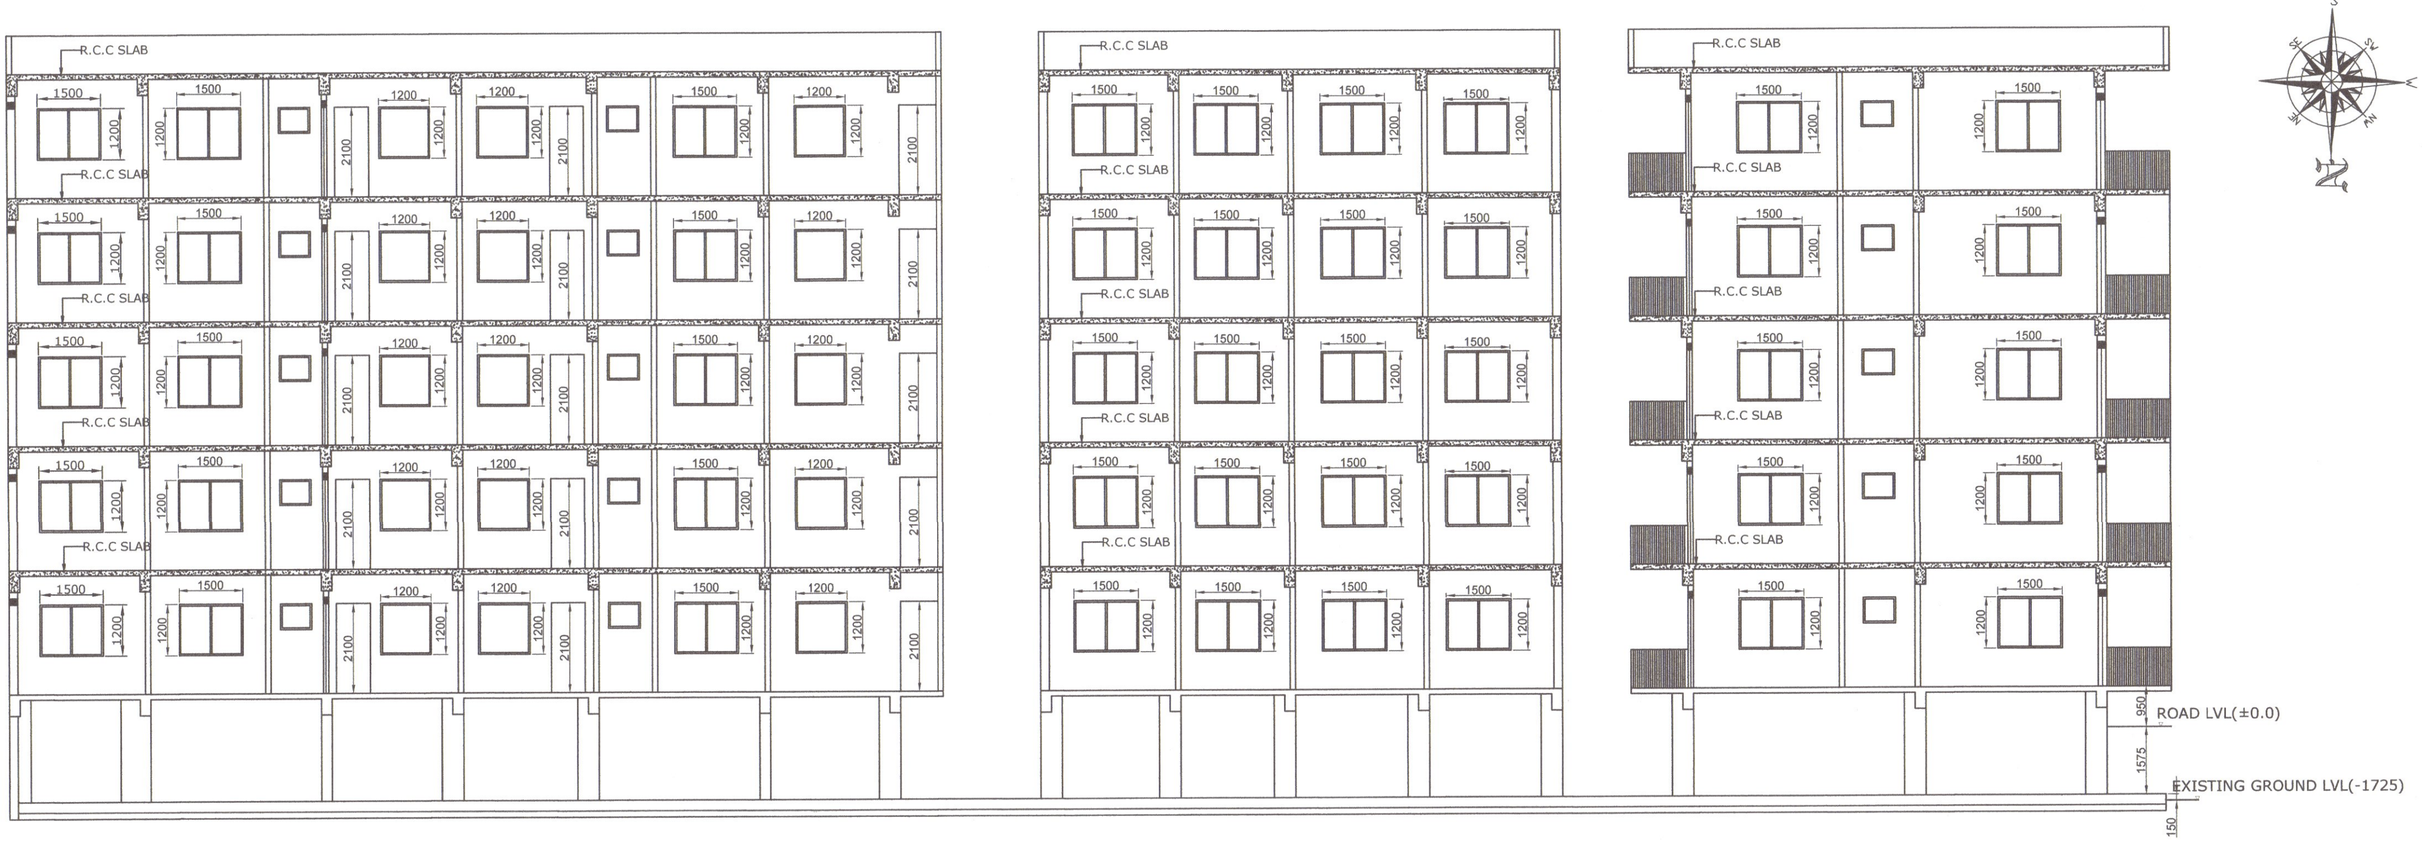

SECTION -(2-2)

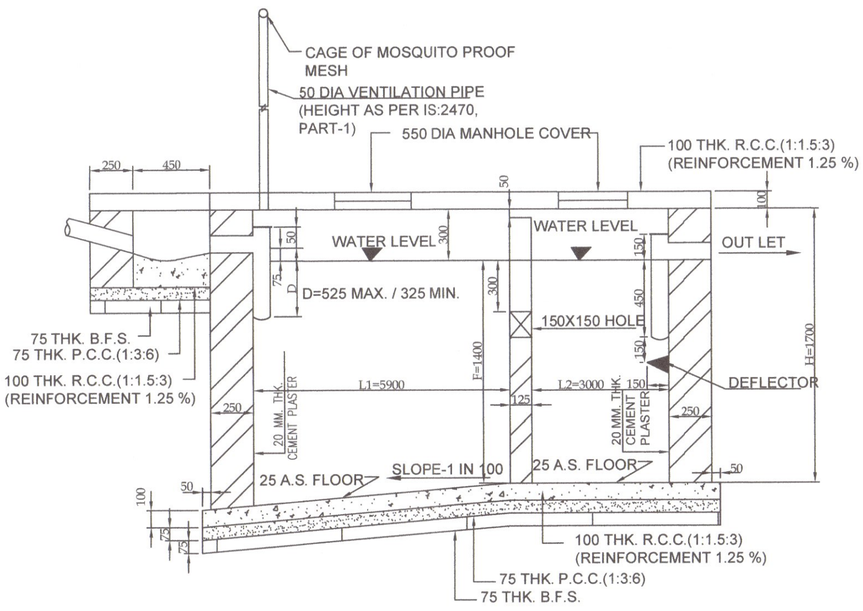

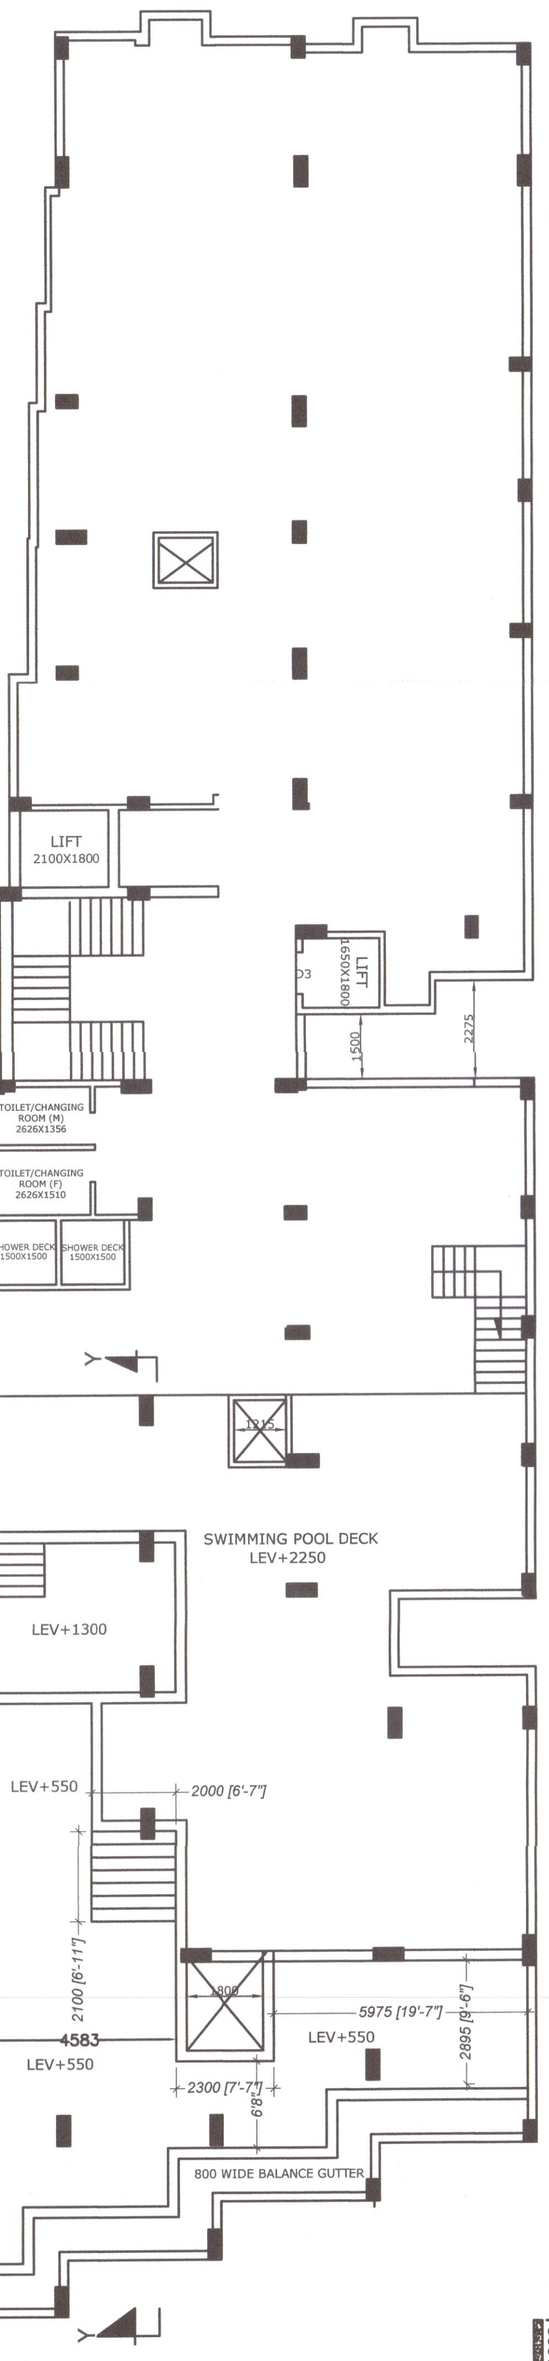

ROOF PLAN

SCALE - 1:100

SECTION AT Z - Z

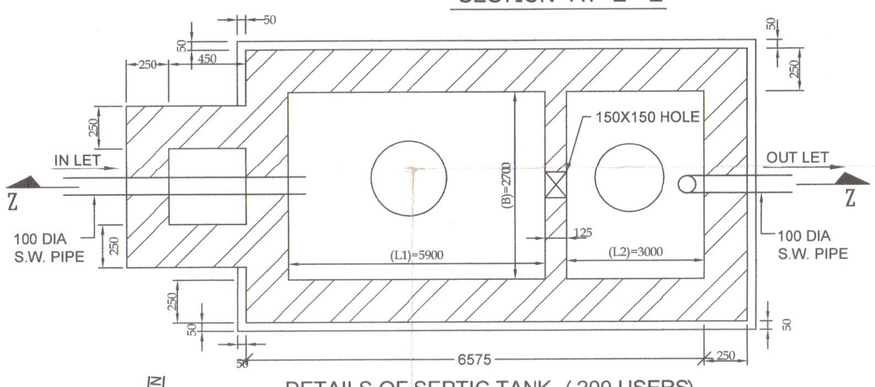

DETAILS OF SEPTIC TANK (200 USERS)

SCALE :- 1:50

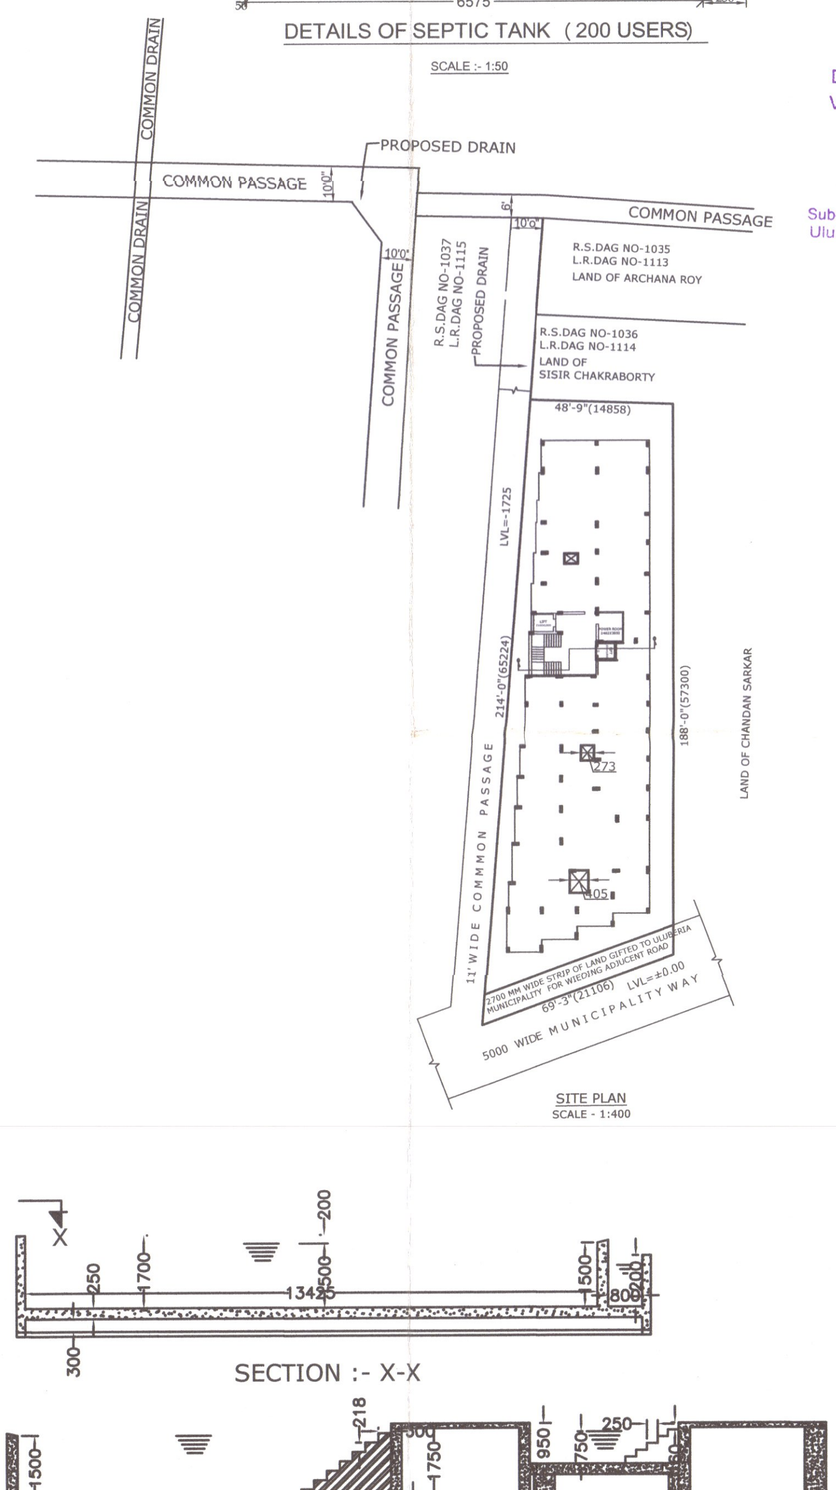

SITE PLAN
SCALE - 1:400

SECTION :- X-X

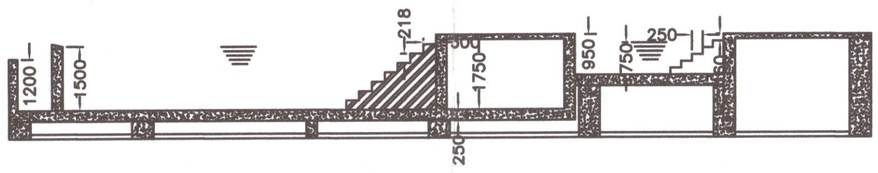

SECTION :- Y-Y

UM/BLDG/PLAN NO. SWS-OBPAS/19011/2024/0037 DATE 07.03.24

APPARTMENT BUILDING

REVISED ON Date 12.03.24 Valid Up to 11.03.27
12.03.24
Sub-Assistant Engineer
Uluberia Municipality

REVISED ON Date 12.03.24 Valid Up to 11.03.27
12.03.24.
Assistant Engineer
ULUBERIA MUNICIPALITY

REVISED ON Date 12.03.24 Valid Up to 11.03.27
12.03.24.
Chairman
Uluberia Municipality

MOTIAR RAHAMAN MOLLAH
B. Tech. (Civil)
L.B.S., Uluberia Municipality
Licence No- 05
Mob.- 9830654725

SIGNATURE OF L.B.S:

PROJECT:

PROPOSED (G + V) STORIED RESIDENTIAL BUILDING OF *SARMITA DEVELOPERS LLP* REPRESENTED BY ITS DESIGNATED PARTNERS
1. SUMANTA CHANDRA S/O LATE RABINDRA NATH CHANDRA
2. MADHUMITA GHOSH NEE CHANDRA SITUATED AT R.S. DAG NO - 1032 & 1036, L.R. DAG NO -1110 & 1114, R.S.KH NO-340 & 121, L.R. KHATIAN NO - 3372, J.L. NO -86, MOUZA-LATIBPUR, HOLDING NO-186/308ZR/278/ZR, WARD NO-28, UNDER ULUBERIA MUNICIPALITY , P.S. - ULUBERIA
DISTRICT - HOWRAH , PIN-711316

SARMITA DEVELOPERS LLP
Partner

SARMITA DEVELOPERS LLP
Madhumita ghosh Chandra
Partner

SIGNATURE OF DEVELOPER'S / APPLICANTS: