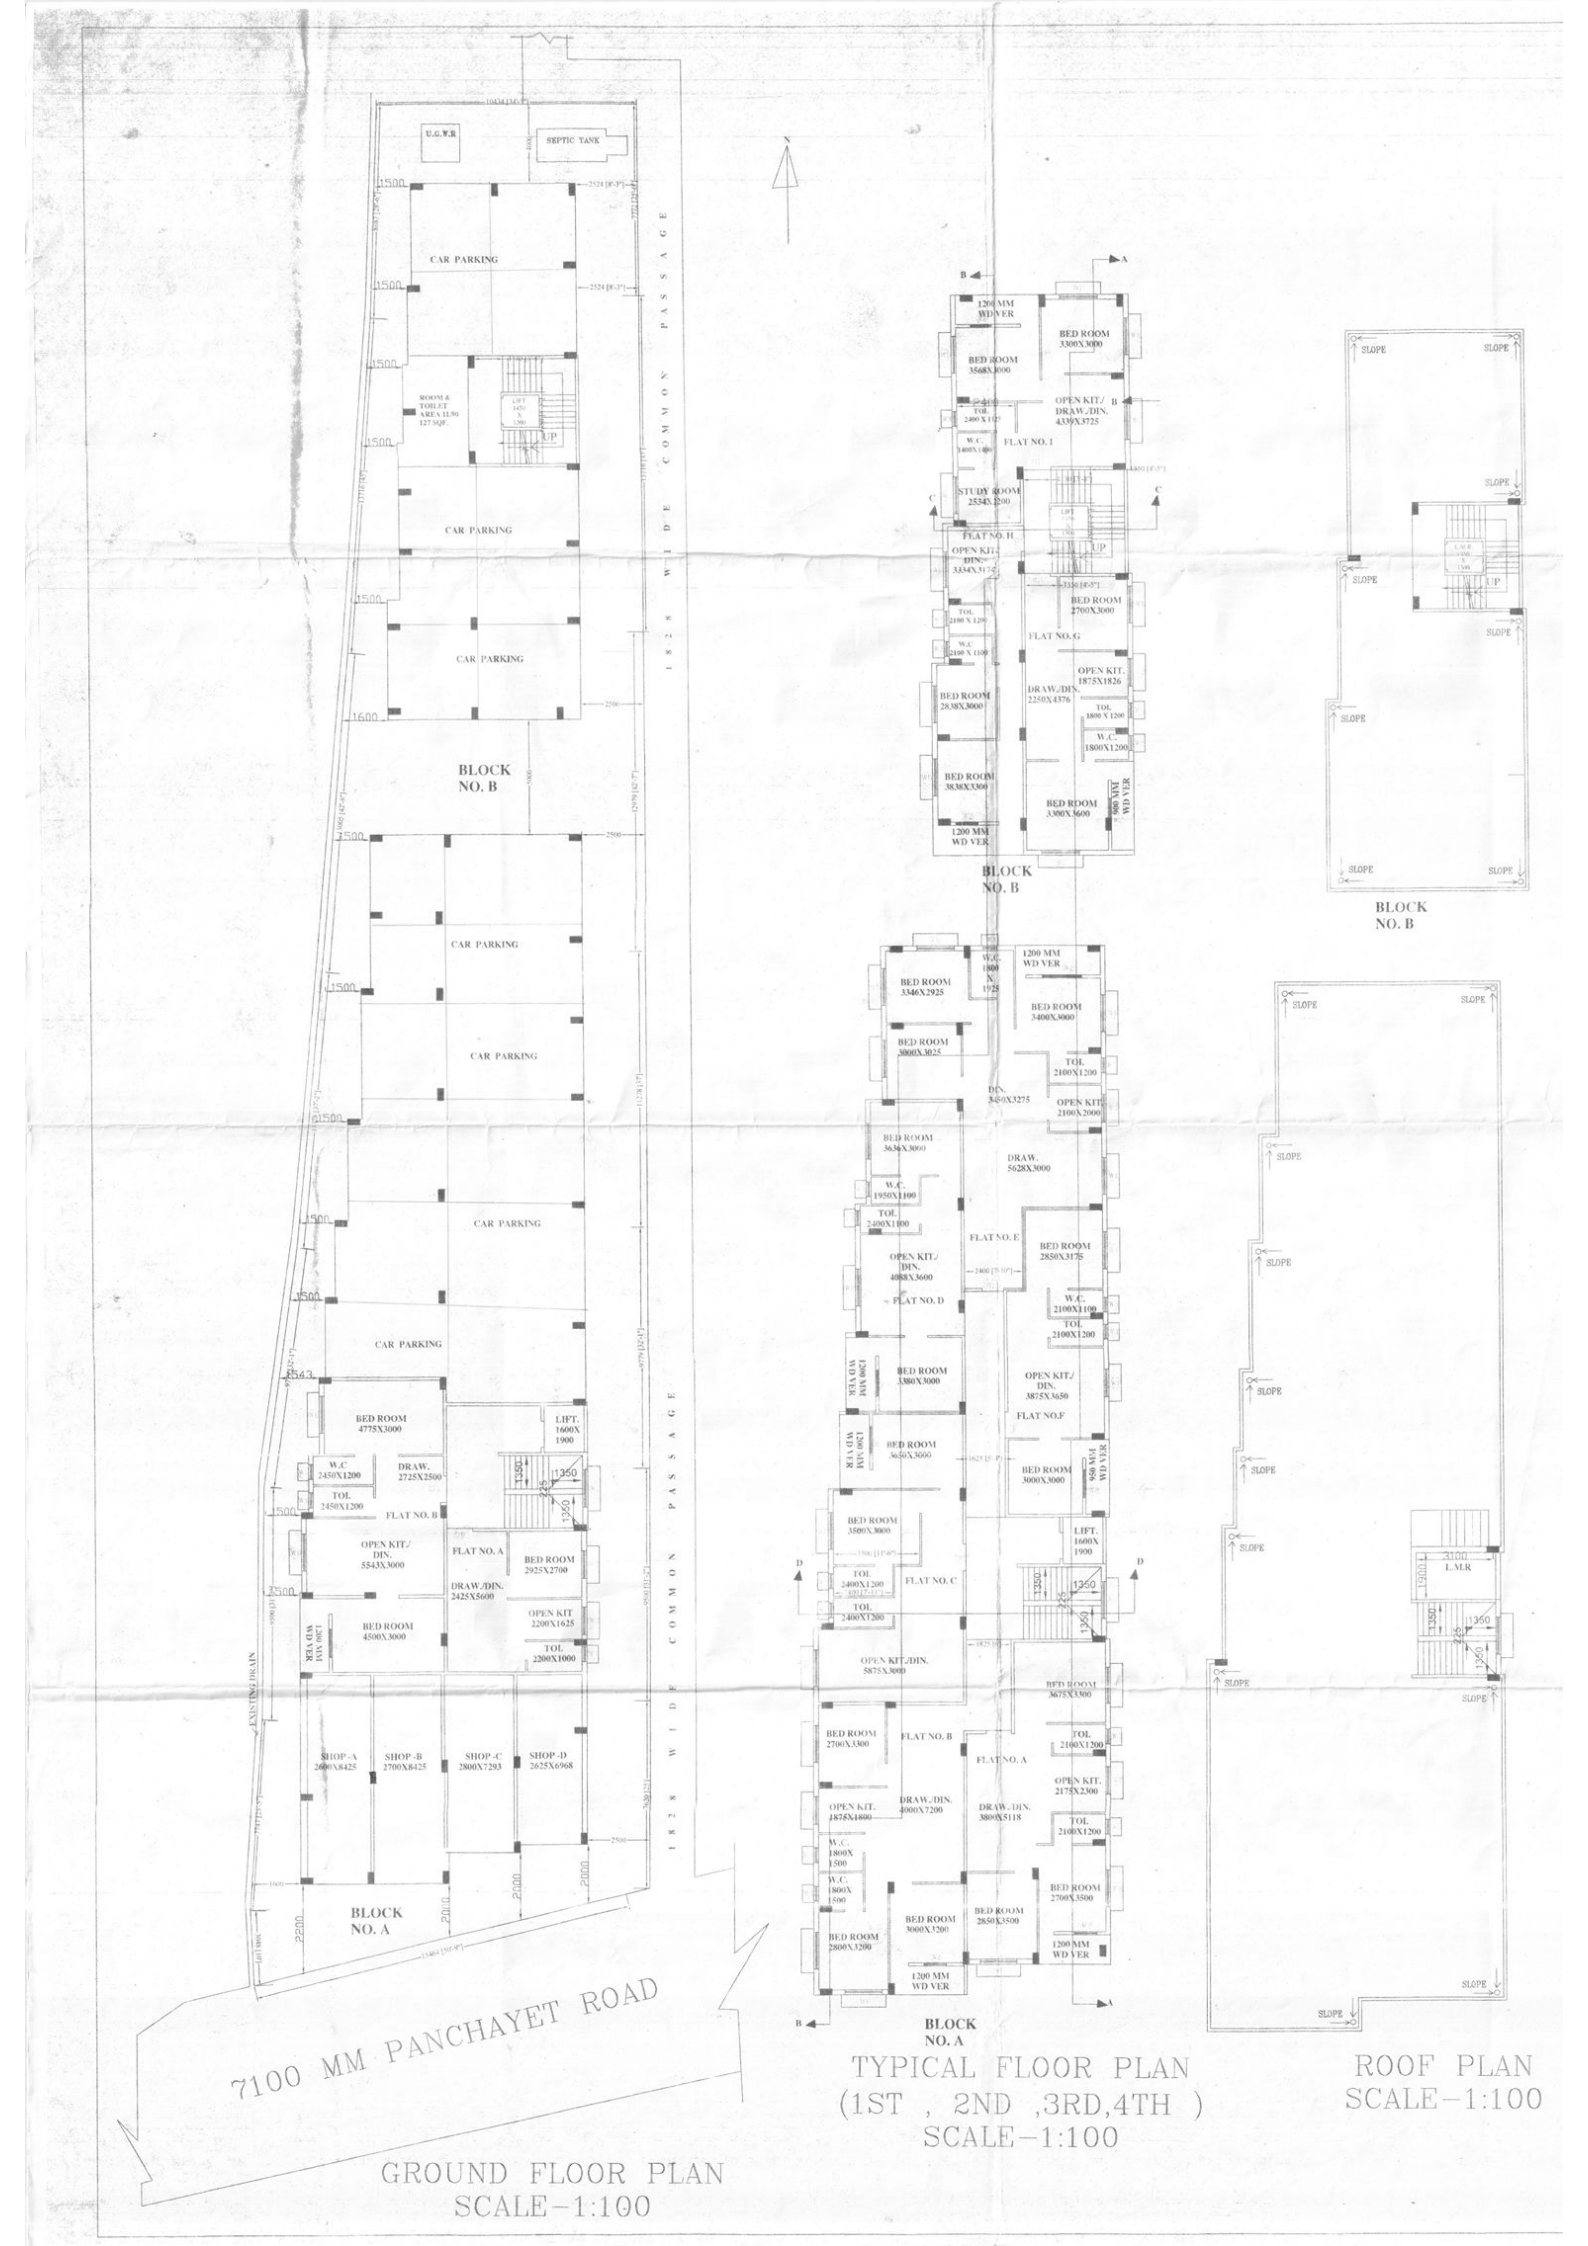
U.G.W.R
SEPTIC TANK
CAR PARKING
CAR PARKING
CAR PARKING
CAR PARKING
BLOCK NO. B
CAR PARKING
CAR PARKING
CAR PARKING
CAR PARKING
BED ROOM 4775X3000
LIFT. 1600X 1900
W.C 2450X1200
DRAW. 2725X2500
TOL 2450X1200
FLAT NO. B
OPEN KIT./ DIN. 5543X3000
FLAT NO. A
BED ROOM 2925X2700
DRAW./DIN. 2425X5600
BED ROOM 4500X3000
OPEN KIT 2200X1625
TOL 2200X1000
SHOP-A 2600X8425
SHOP-B 2700X8425
SHOP-C 2800X7293
SHOP-D 2625X6968
1828 WIDE COMMON PASSAGE
BLOCK NO. A
7100 MM PANCHAYET ROAD
GROUND FLOOR PLAN
SCALE-1:100
1200 MM WD VER
BED ROOM 3300X3000
BED ROOM 3568X3000
OPEN KIT./ DRAW./DIN. 4339X3725
FLAT NO. I
STUDY ROOM 2554X2200
FLAT NO. H
OPEN KIT./ DIN. 3334X3175
BED ROOM 2700X3000
FLAT NO. G
OPEN KIT. 1875X1826
DRAW./DIN. 2250X4376
BED ROOM 2838X3000
BED ROOM 3838X3300
BED RDOM 3300X3600
BLOCK NO. B
BED ROOM 3346X2925
BED ROOM 3406X3000
BED ROOM 3000X3025
TOL. 2100X1200
OPEN KIT. 2100X2000
BED ROOM 3636X3000
DRAW. 5628X3000
W.C. 1950X1100
TOL. 2400X1000
FLAT NO. E
OPEN KIT./ DIN. 4088X3600
BED ROOM 2850X3175
FLAT NO. D
W.C. 2100X1100
TOL. 2100X1200
BED ROOM 3380X3000
OPEN KIT./ DIN. 3875X3650
FLAT NO.F
BED ROOM 3650X3000
BED ROOM 3000X3000
BED ROOM 3500X3000
LIFT. 1600X 1900
TOL. 2400X1200
FLAT NO. C
TOL. 2400X1200
OPEN KIT./DIN. 5875X3000
BED ROOM 3675X3300
BED ROOM 2700X3300
FLAT NO. B
FLAT NO. A
TOL. 2100X1200
OPEN KIT. 2175X2300
OPEN KIT. 1875X1800
DRAW./DIN. 4000X7200
DRAW./DIN. 3800X5118
TOL. 2100X1200
W.C. 1800X 1500
W.C. 1800X 1500
BED ROOM 2700X3500
BED ROOM 2800X3200
BED ROOM 3000X3200
BED ROOM 2850X3500
1200 MM WD VER
BLOCK NO. A
TYPICAL FLOOR PLAN
(1ST , 2ND ,3RD,4TH)
SCALE-1:100
SLOPE
L.M.R
BLOCK NO. B
ROOF PLAN
SCALE-1:100