PROJECT:-A G+4 STORIED RES.APARTMENT TYPE BUILDING
TITLE-:PLUMBING LAY OUT PLAN
CLIENT-:TARAK NATH CHAKRABORTY&OTHRS
LOCATION-:PLOT NO.37&38. KH NO-:1252 TO 1257&1936.
MOUZA-:NEAMATPUR.

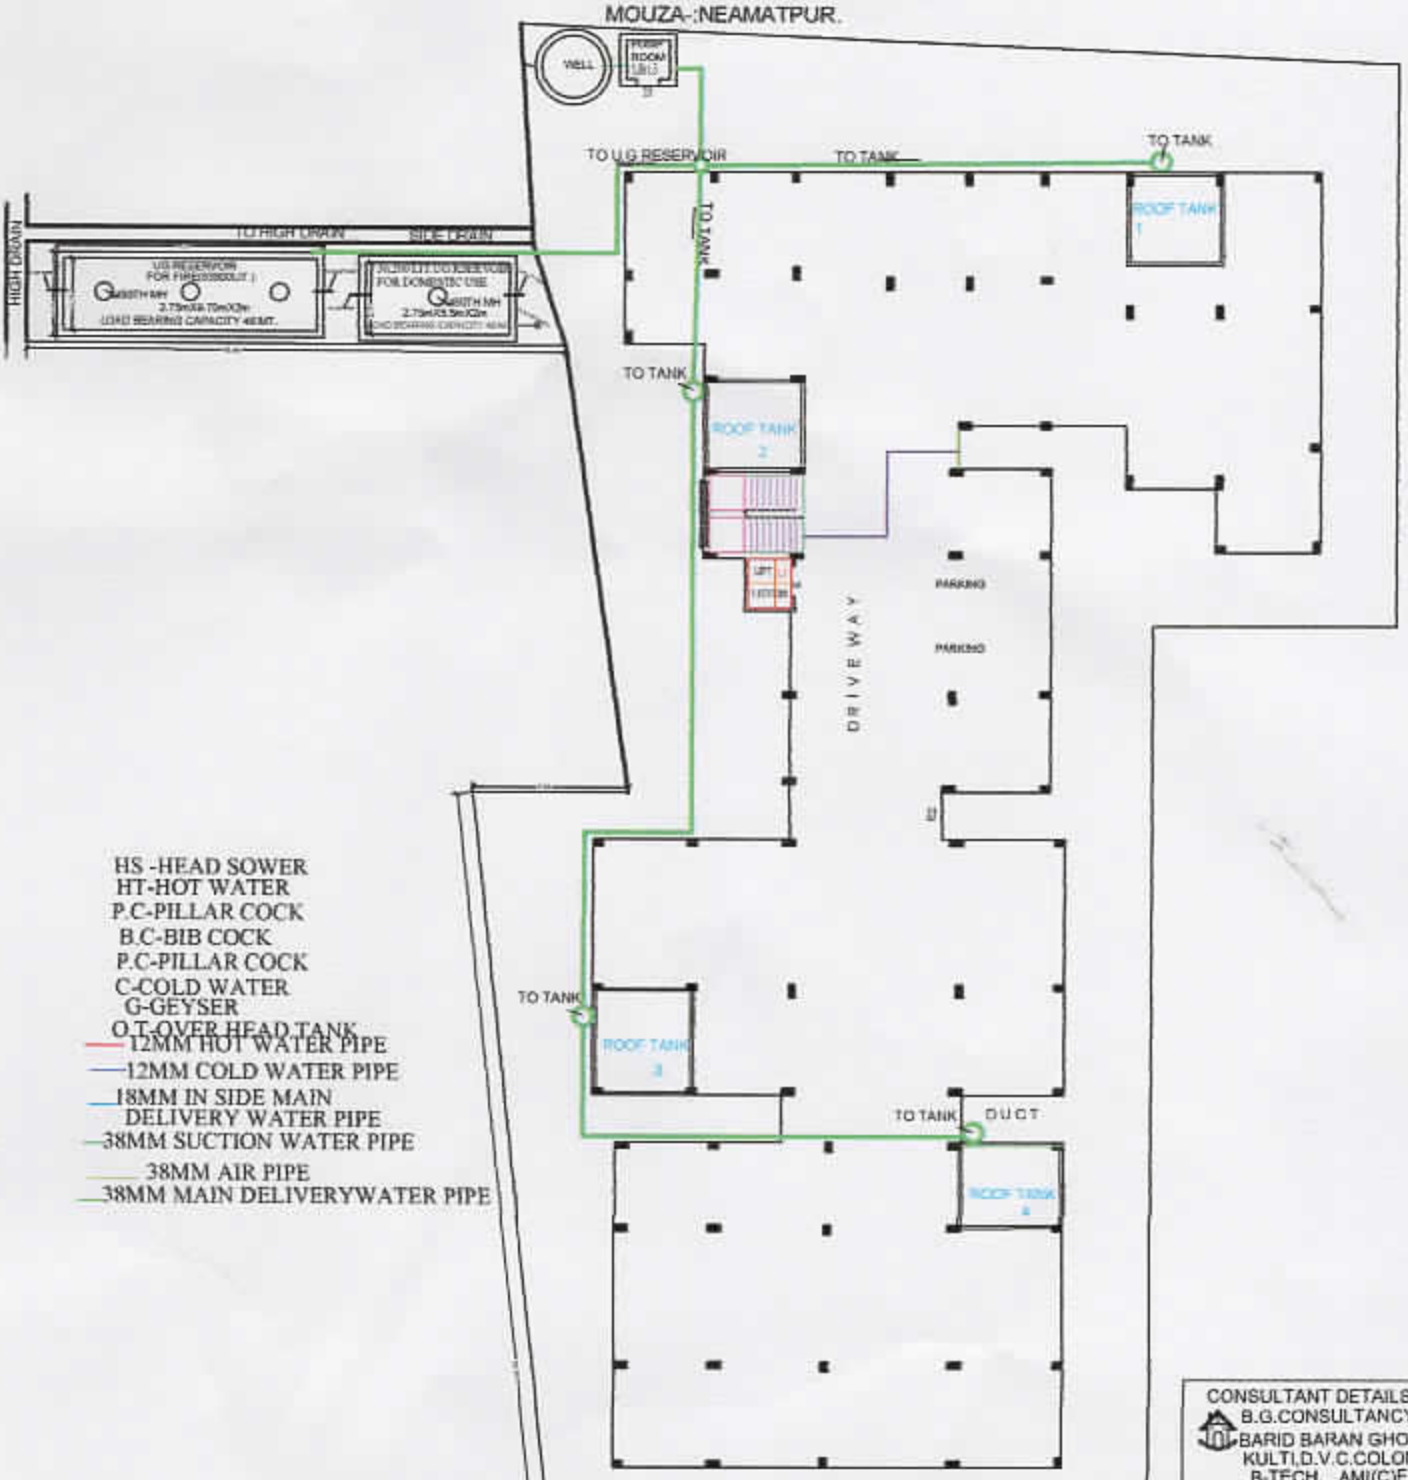

HS -HEAD SOWER
HT-HOT WATER
P.C-PILLAR COCK
B.C-BIB COCK
P.C-PILLAR COCK
C-COLD WATER
G-GEYSER
O.T-OVER HEAD TANK
12MM HOT WATER PIPE
12MM COLD WATER PIPE
18MM IN SIDE MAIN DELIVERY WATER PIPE
38MM SUCTION WATER PIPE
38MM AIR PIPE
38MM MAIN DELIVERYWATER PIPE

SOURCE OF WATERED TO RESERVOIR(PUMPING SYSTEM)
LAY OUT PLAN

CONSULTANT DETAILS
B.G.CONSULTANCY
BARID BARAN GHOSH
KULTI,D.V.C.COLONY
B-TECH, AMI(C)E.
MOB.NO.9832156263.
L.B.S&STRUCTURAL ENGINEER

BARID BARAN GHOSH
B. Tech (Civil)
Structural Engineer
L.Bds-179/AMC/22-23