SCALE = 1:100

THE DEPTH OF SEPTIC TANK & S.U.W.R. SHOULD NOT EXCEED THE DEPTH OF FOUNDATION OF THE BUILDING

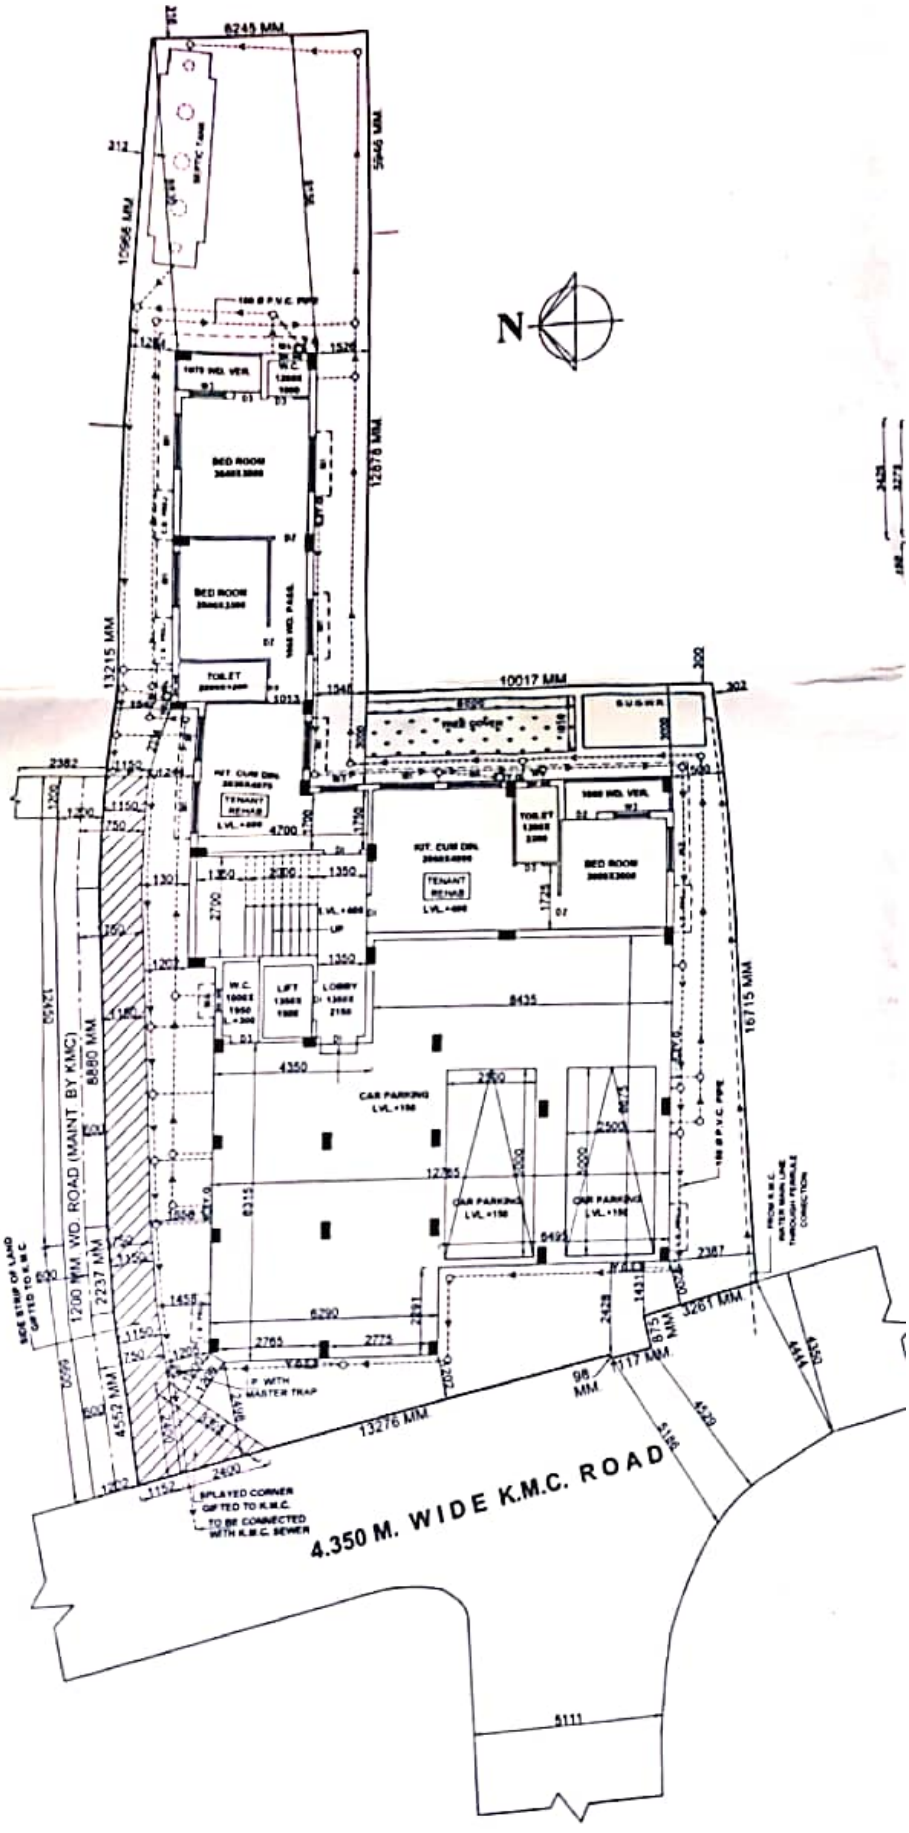

GROUND FLOOR PLAN

SCALE = 1:100

Scanned with OKEN Scanner