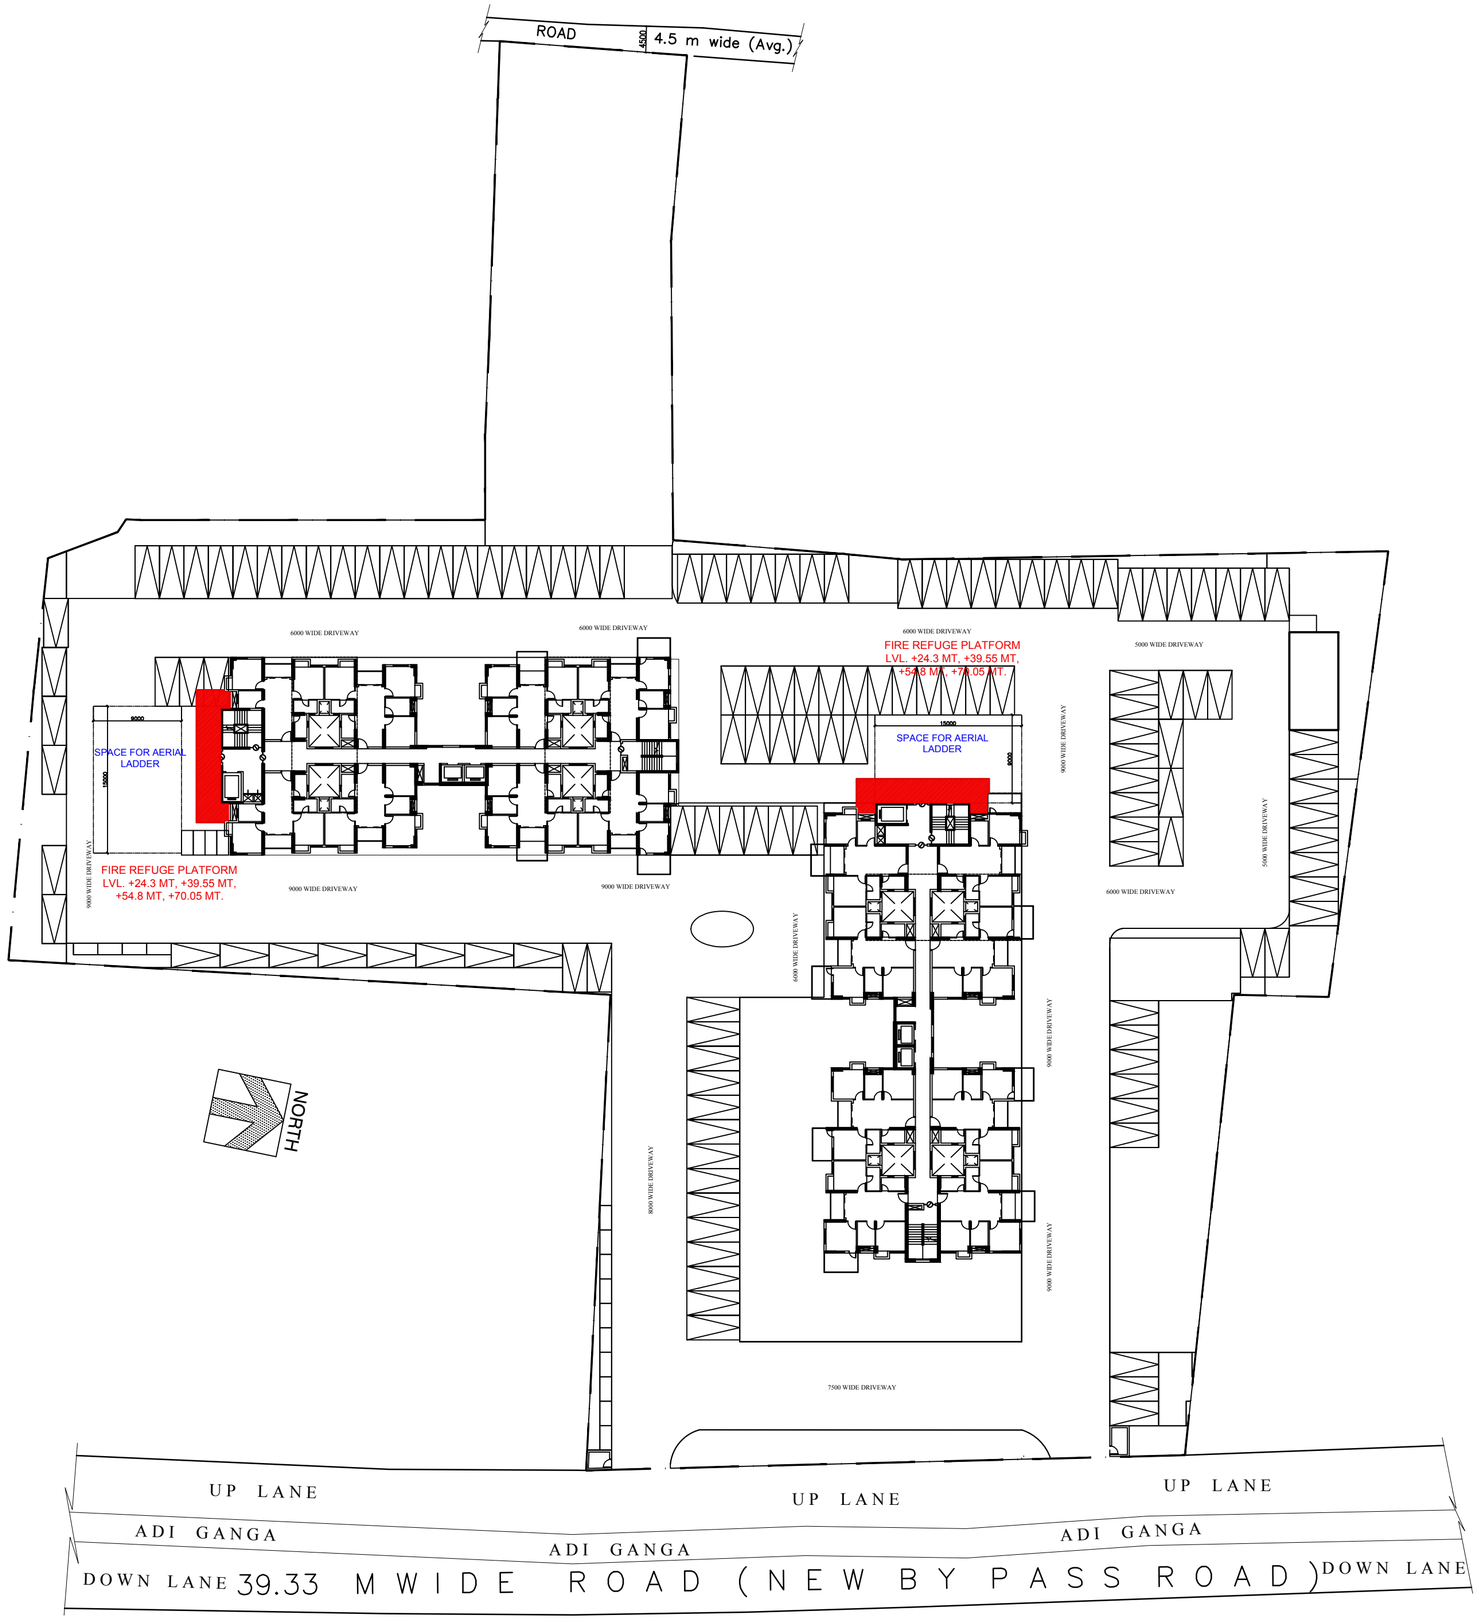

FIRE REFUGE FLOOR PLAN