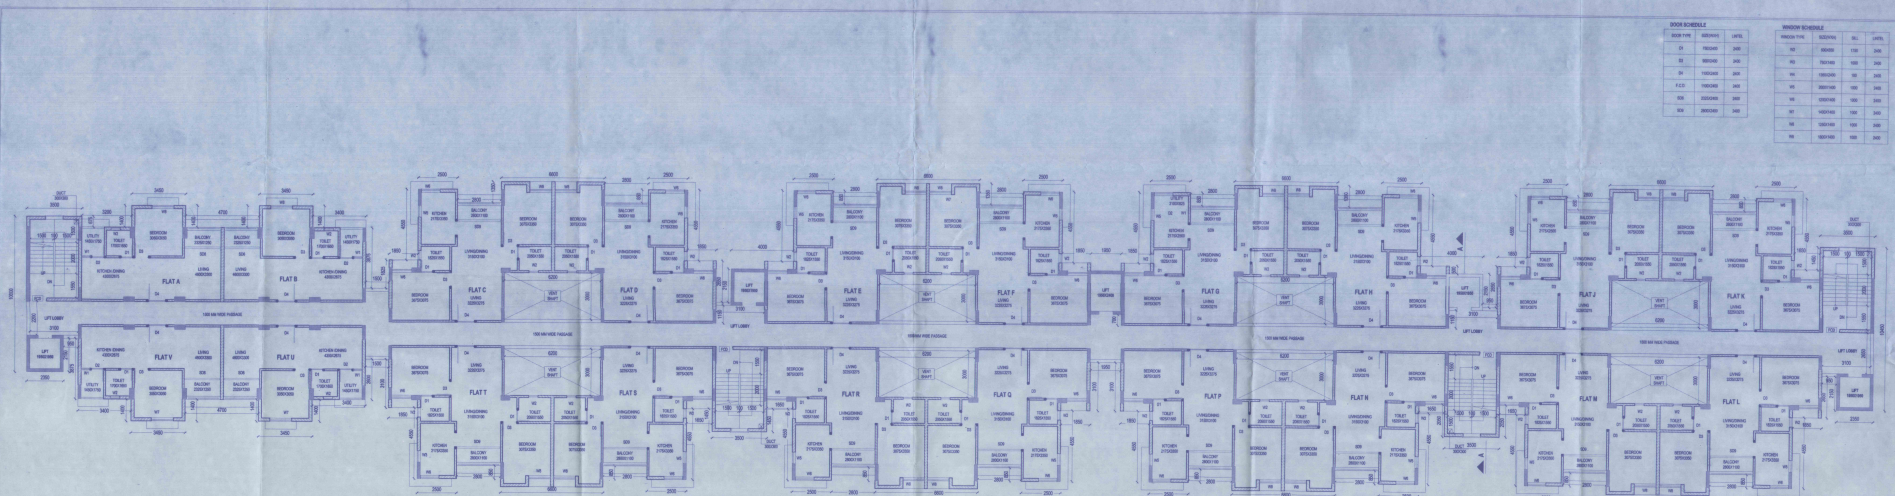

2ND. TO 6TH. ,8TH. TO 10TH. FLOOR PLAN

SCALE-1:100

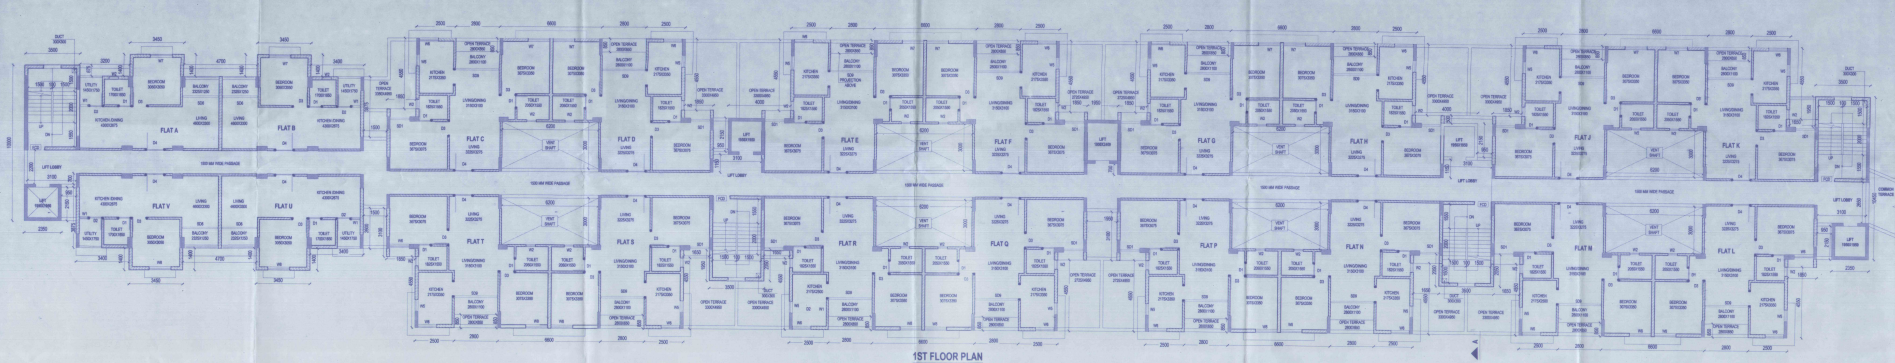

1ST FLOOR PLAN

SCALE-1:100

DOOR SCHEDULE			
DOOR TYPE	SIZE(MM)		(UNIT)
D1	1050X2400		240
D2	900X2400		240
D4	1100X2400		240
F.C.D	1100X2400		240
D3B	2250X2400		240
D2M	2000X2400		240

WINDOW SCHEDULE			
WINDOW TYPE	SIZE(MM)	SILL	(UNIT)
W7	450X600	1150	240
W3	750X1200	1050	240
W4	1200X1200	900	240
W5	2000X1200	900	240
W6	1200X1800	1200	240
W1	1400X1400	1300	240
W8	1200X1400	1300	240
W9	1800X1800	1000	240

PROJECT : PROPOSED BASEMENT + GROUND + 10 STORIED RESIDENTIAL BUILDING.

NAME OF OWNER(S) :
1. M/S MARIGOLD INDUSTRIES (P) LTD.
2. M/S MOUNTAIN COMMERCIAL PVT.LTD.
3. SRI RAMAVTAR AGARWAL
4. SMT. SARDA DEVI

LOCATION :
MATIGARA, SILIGURI.

SCHEDULE OF LAND :

MOUZA - GOURCHARAN;
J.L.NO. - 81;
SHEET NO. - 91
TOUZI NO. - 91
PLOT NO. - R.S. - 100,94,89,88,151,91,97
L.R. - 144,147,155,143,148,21
KHATIAN NO. - L.R. - 235,1244,217,219
PARGANA - PATHARGHATA
P.S. - MATIGARA;
DIST. - DARJEELING;
LATTTUDE - 26°43'38.38" N
LONGITUDE - 88°23'00.17" E

NOTE :-

1. ALL DIMENSIONS ARE IN MM UNLESS OTHERWISE STATED.
2. ALL EXTERNAL WALL SHALL BE 200 MM. THICK AND INTERNAL WALL SHALL BE 125MM. THICK MADE OF AAC BLOCK WITH NECESSARY R.C.C. BAND.

DECLARATION OF OWNER'S :-

I DO HEREBY DECLARE THAT THE BUILDING PROPOSED FOR CONSTRUCTION SHALL BE SUPERVISED BY THE B.A.L.B.S. SIGNING THE BUILDING PLAN APPLICATION OR IN HIS ABSENCE BY ANY OTHER B.A.L.B.S. OF THE APPROPRIATE CATEGORY AND AS APPROVED BY THE AUTHORITY.

SIGNATURE OF OWNER'S

DECLARATION OF STRUCTURAL ENGINEER

THE STRUCTURAL DESIGN AND DRAWING OF BOTH FOUNDATION AND SUPER STRUCTURE OF THE BUILDING HAS BEEN MADE BY ME CONSIDERING ALL POSSIBLE LOADS INCLUDING THE SEISMIC LOAD AS PER THE "NATIONAL BUILDING CODE" OF INDIA AND CERTIFIED THAT IT IS SAFE AND STABLE IN ALL RESPECT.
MOREOVER I ME SHALL BE HELD RESPONSIBLE FOR ANY STRUCTURE DAMAGE/FAILURE HAPPENED DURING CONSTRUCTION PERIOD AND THERE AFTER BEYOND DATE OF TAKING OCCUPANCY CERTIFICATE.

SANJAY PARIKH
M.E.(STRUCT.), M.E.(CONST. ENG.)
B.E.S., FIE-(F-41102E-4)
S.R.E. NO. 104(I) K.M.C.
STRAD(ENGRG)-27 B.M.C.
SIGNATURE OF STRUCTURAL ENGINEER

DESIGNED AND CHECKED BY ME

RAJEN KOLEY
Geo-Technical Engineer, Consult
SRC Registered No. 49
Kolkata Municipal Corp.
Registered Consultants
SIGNATURE OF GEO-TECHNICAL ENGINEER

DECLARATION OF ARCHITECT / L.B.S.

I DO HEREBY DECLARE THAT THE KEY PLAN, SITE PLAN AND THE BUILDING PLAN HAVE BEEN PREPARED UNDER MY SUPERVISION AND I SHALL BE RESPONSIBLE FOR THE SUPERVISION OF THE BUILDING.

RITA BISWAS (B.Arch)
CA/2013/112919
SIGNATURE OF ARCHITECT / L.B.S.

TITLE - 1ST FLOOR PLAN AND TYPICAL FLOOR PLAN (BLOCK-A)

RESIDENT ARCHITECT:

GREEN ARCHITECTURE CONSULTING ENGINEERS PVT. LTD.
1ST FLOOR, B. R. AMBEDKAR COMPLEX,
HILL CART ROAD, SILIGURI - 734001.

SCALE - 1:100

DATE - 23.12.20

SHEET NO. :- 3

CKD. BY :- K.K.ROY

DRAWN BY :- SAHELI SUDAN

PRINCIPAL ARCHITECT: SOHAN NILKANTH

INSCAPE
308 AARCHI COMPLEX,
VIJAY CHAR RASTA,
AHMEDABAD 380009
TEL: +91 79 46320556
EMAIL: inscape2003@gmail.com

ASSOCIATE ARCHITECT:
PRIYANK THAKERSHY, ANALOG STUDIO