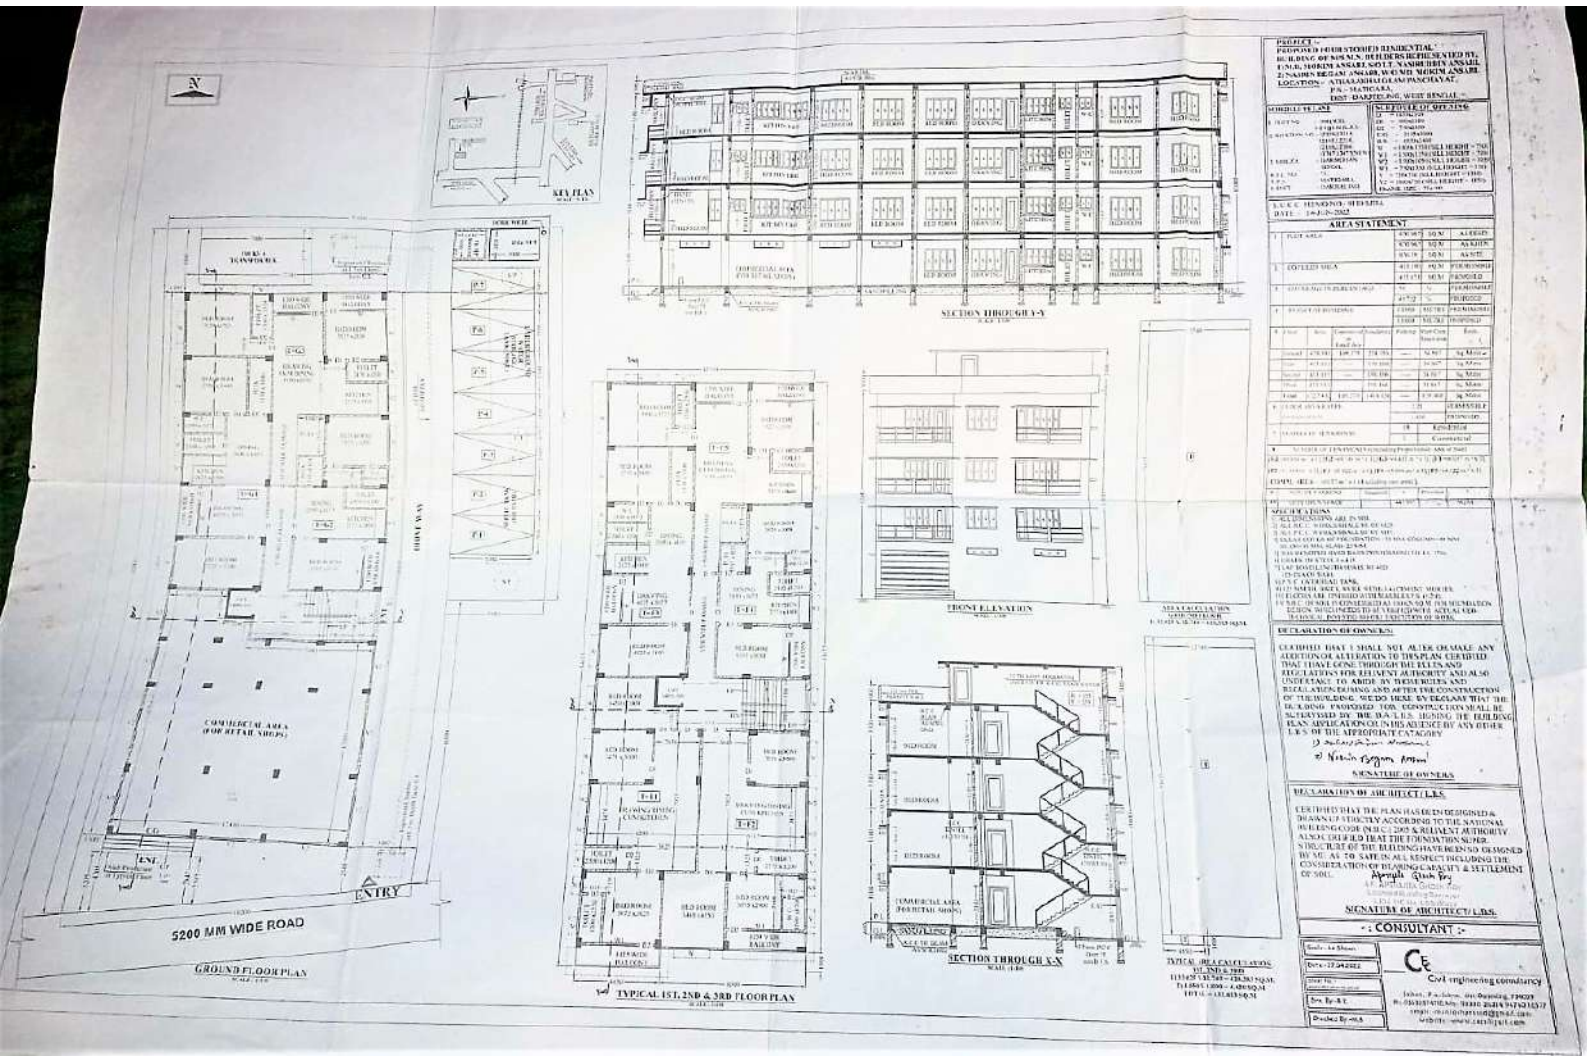

KEY PLAN
SECTION THROUGH Y-Y
FRONT ELEVATION
SECTION THROUGH X-X
TYPICAL 1ST, 2ND & 3RD FLOOR PLAN
GROUND FLOOR PLAN
5200 MM WIDE ROAD
ENTRY
COMMERCIAL AREA (FOR RETAIL SHOPS)
AREA CALCULATION
PROJECT :-
PROPOSED FOUR STORIED RESIDENTIAL BUILDING OF SOS M.N. BUILDERS REPRESENTED BY, F.M.D. MOKIM ANSARI, S/O LT. NASIRUDDIN ANSARI, 2) NASIRA BEGAM ANSARI, W/O MD. MOKIM ANSARI.
LOCATION :- ATHARAKHAI GRAM PANCHAYAT, P.S. - MATIGARA, DIST - DARJEELING, WEST BENGAL.
SUBDIVISION PLAN
SUBDIVISION OF OPENING
S.C.C.C. HEMOND, SILIGURI
DATE :- 14-JUN-2022
AREA STATEMENT
SPECIFICATIONS
DECLARATION OF OWNERS
CERTIFIED THAT I SHALL NOT ALTER OR MAKE ANY ADDITION OR ALTERATION TO THIS PLAN CERTIFIED THAT HAVE GONE THROUGH THE RULES AND REGULATIONS FOR RELEVENT AUTHORITY AND ALSO UNDERTAKE TO ABIDE BY THOSE RULES AND REGULATION DURING AND AFTER THE CONSTRUCTION OF THE BUILDING. SEEDO HERE BY DECLARE THAT THE BUILDING PROPOSED FOR CONSTRUCTION SHALL BE SUPERVISED BY THE D.A.T.L.B. HOLDING THE BUILDING PLAN APPLICATION OR IN HIS ABSENCE BY ANY OTHER L.B.S. OF THE APPROPRIATE CATAGORY
1) Nasira Begam Ansari
2) Nasira Begam Ansari
SIGNATURE OF OWNERS
DECLARATION OF ARCHITECT/L.B.S.
CERTIFIED THAT THE PLAN HAS BEEN DESIGNED & DRAWN UP STRICTLY ACCORDING TO THE NATIONAL BUILDING CODE (N.B.C.) 2005 & RELEVENT AUTHORITY. ALSO CERTIFIED THAT THE FOUNDATION SUPER STRUCTURE OF THE BUILDING HAVE BEEN SO DESIGNED BY ME AS TO SAFE IN ALL RESPECT INCLUDING THE CONSIDERATION OF BEARING CAPACITY & SETTLEMENT OF SOIL.
SIGNATURE OF ARCHITECT/L.B.S.
-: CONSULTANT :-
Date - 27.04.2022
Drawn By - R.K.
Checked By - M.S.
Civil engineering consultancy