G+IV STORIED RESIDENTIAL BUILDING AT PREMISES NO: 9B,USTAD BADE GOLAMALI KHAN SARANI. KOLKATA-700019.
UNDER K.M.C. WARD NO.-65. Br. NO.-VII. P.S.-KARAYA.

BP. NO. -2019070036, DATED - 10.06.2019

ASSESSEE NO. : 110650800114

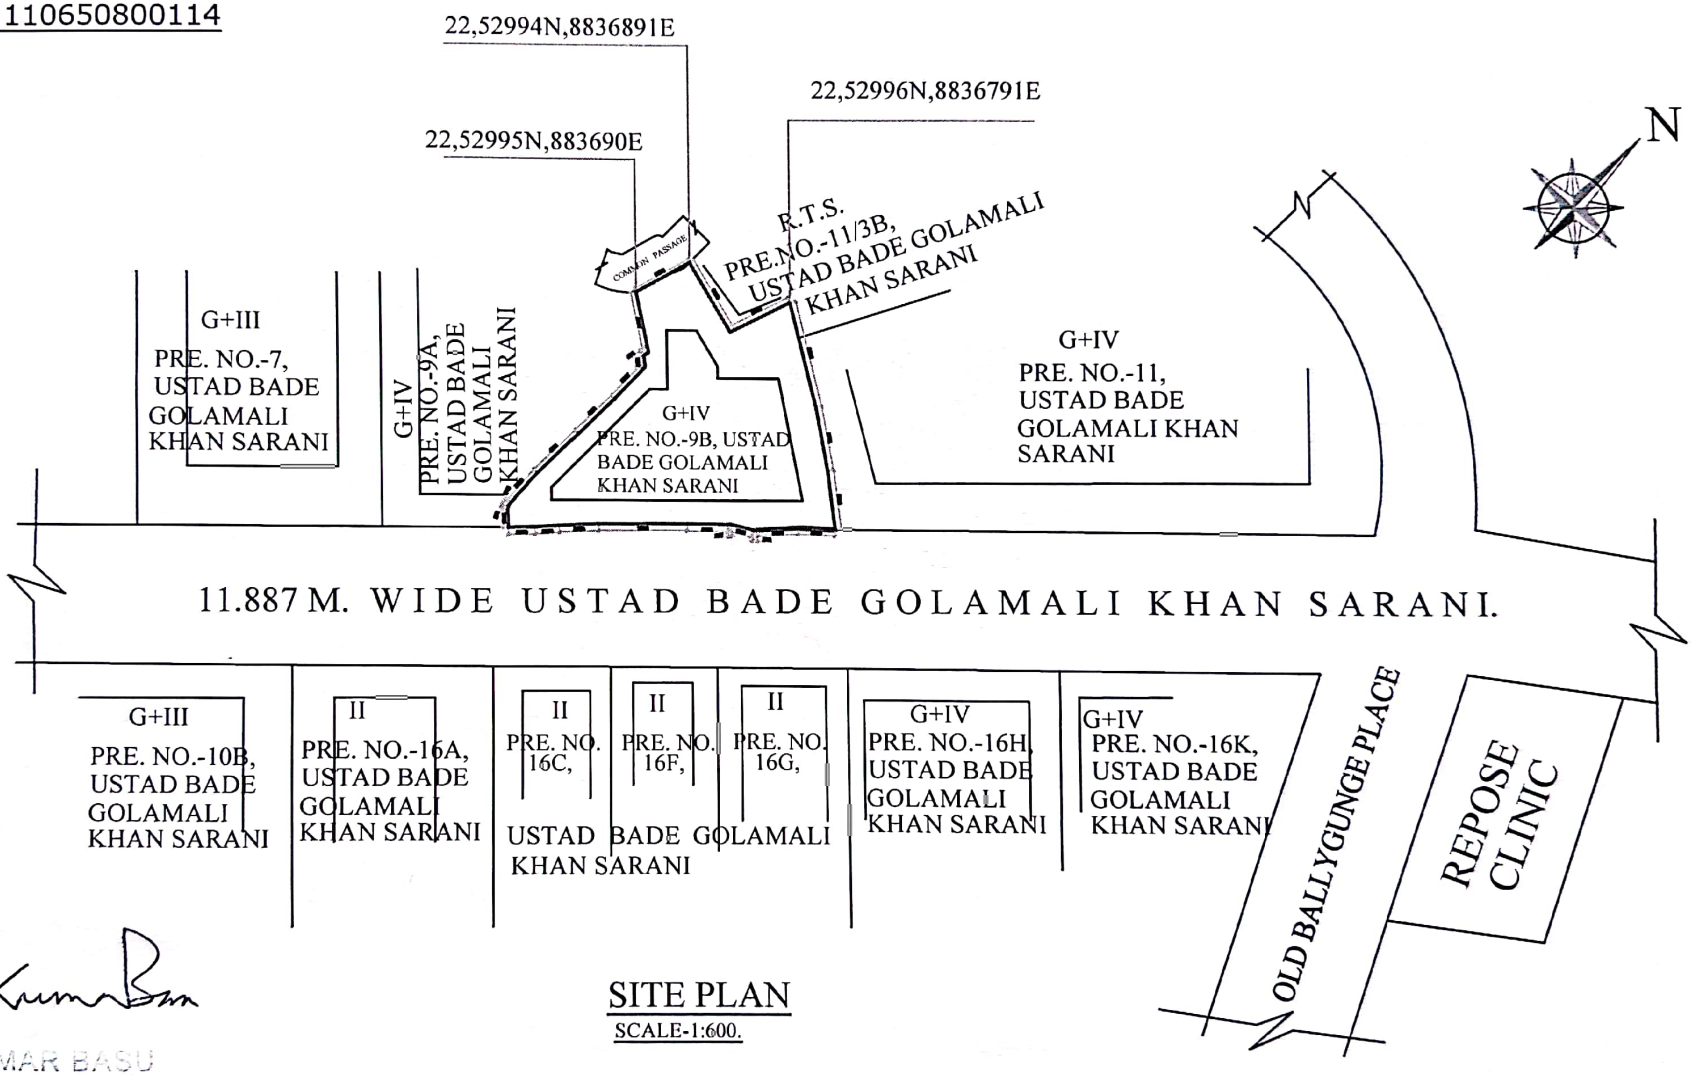

SITE PLAN
SCALE-1:600.

SUBIR KUMAR BASU
Registered Architect
REGN. NO.- CA/78/4375

SIGN. OF ARCHITECT.
(SUBIR KUMAR BASU, C.A/78/4375)

Scanned with OKEN Scanner