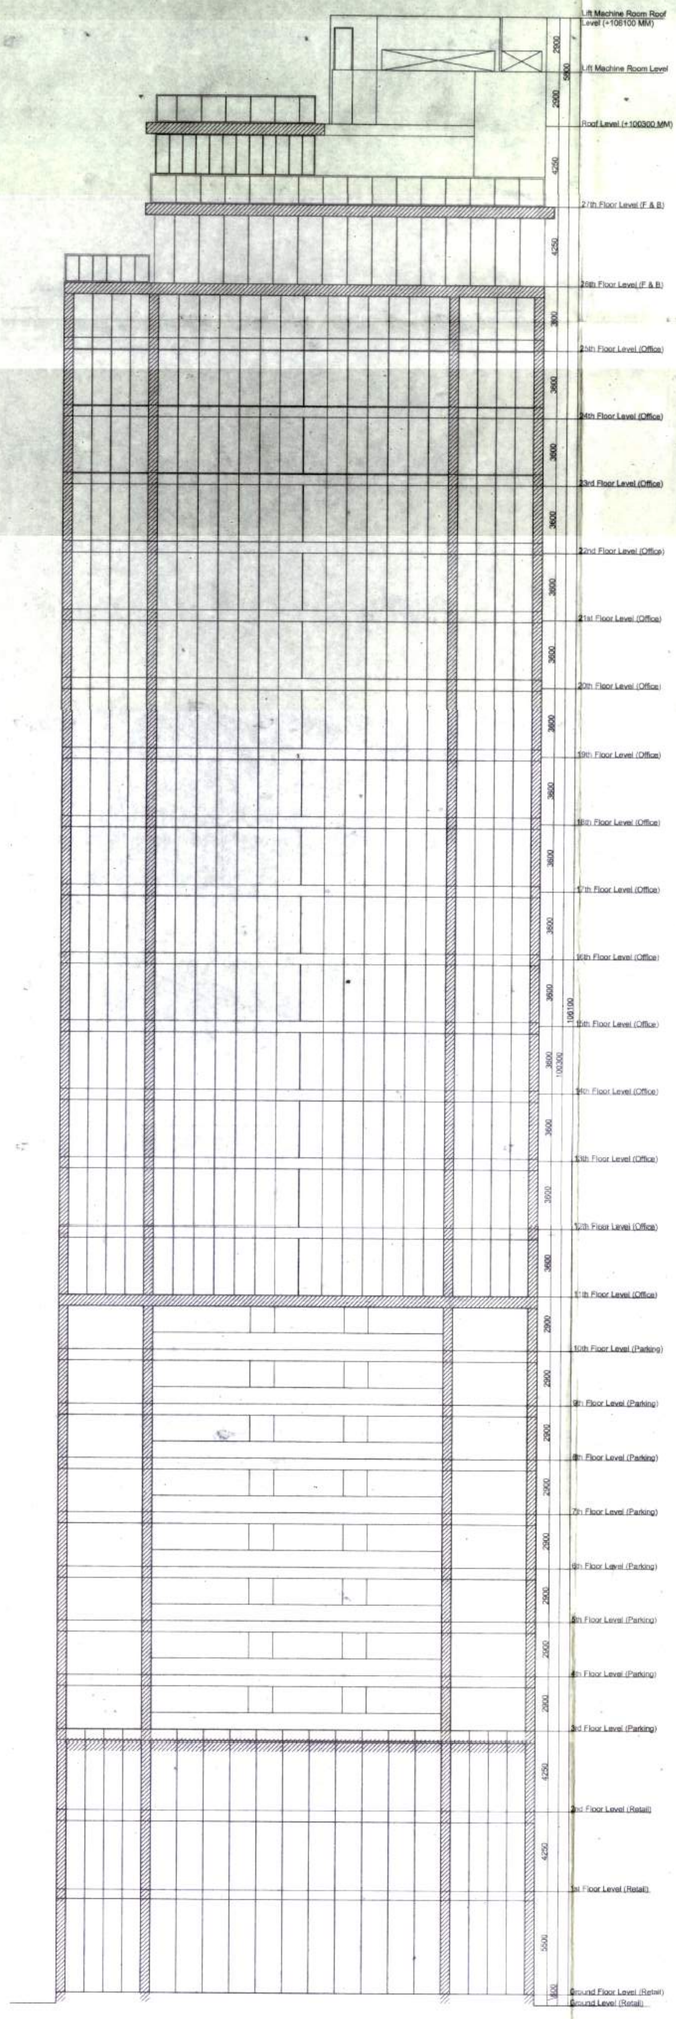

ELEVATION
SCALE-1:150

PARTY'S COPY

ANY DEVIATION SHALL MEAN DEMOLITION

Valid up to 08.07.2024

AIN: 0109146201100784.

APPROVED
Nabadiganta Industrial Township Authority
No. SE/NDITA/BP-106
Date 09.07.2021

Executive Officer
Nabadiganta Industrial Township Authority

Executive Engineer 09.07.21
Nabadiganta Industrial Township Authority

Approved Subject to :-
Building rules for Nabadiganta Industrial Township Authority shall have to be observed carefully Before Construction.
1) No wastage of water shall be made. Check Valve must be provided in Ground / Under Ground & Overhead Reservoir.
2) In no Case Water from Rain Water Pipe and the Surface Drainage should be connected to the House Sewer directly or through any Yard Gully

MERLIN PROJECTS LTD.
Authorised Signatories/Director
Signature of Owner

Certificate of Structural Reviewer

Certified that the building site proposed for construction on Salt Lake Electronics Complex Plot No - N1, Block - EP & GP, Sector - V, Kolkata - 700091, under the jurisdiction of NDITA has been visited by me and all the design, drawings, soil test and load test results for foundation and superstructure has been duly reviewed confirming to stipulations of all latest relevant codes of practice and national building code and it is found that everything is completely in order and the proposed foundation and superstructure are safe in all respects.

UTPAL SANTRA
B.C.E, M.C.E.(STRUCT.)
F.I.E. F120081
AMC E-certified Structural Engineer
C.E.(I)

Signature of Structural Reviewer

Certificate of Structural Stability

I/We do hereby certify that the foundation and superstructure of the building proposed for construction on Salt Lake Electronics Complex Plot No - N1, Block - EP & GP, Sector - V, Kolkata - 700091, under the jurisdiction of NDITA, have been personally inspected and so designed by me/us which will make the foundation and super structure safe in all respects, including the consideration of bearing capacity and settlement of soil and other conditions, if any conforming to all stipulations of all relevant IS Codes of Practice and National Building Code.

SANJIV J. PAREKH
M.E. (STRUCT.), M.E. (CONST. ENG.),
B. C. E., FIE.-(F-018202-4)
E. S. E. NO. 104 (1) K. M. C.

Signature of Structural Engineer

JISHNU DAL
B.Tech (Civil), M.E (Geo-tech)
KMC Reg. No: G.T/I/32
GTER/NKDA/10/0043
22/RJSON/G-T-I/2016-17

Signature of Geo-technical Engineer

Certificate Of Building Plan

I Do Hereby Certify That Plans, Elevations And Sections And Other Structural Details Of The Proposed Building At Salt Lake Electronics Complex Plot No - N1, Block - EP & GP, Sector - V, Kolkata - 700091, under the Jurisdiction of NDITA. This is also To Certify That all Relevant 'no Objection' Certificates From The Respective Authorities Such As , Fire And Emergency Services Department, Airport Authority, Pollution Control Board, Telecommunication Department E.t.c, As Applicable In This Regard, Are Also Enclosed With The Application For Seeking Approval Of The Plan To Construct The Building On The Said Plot.

Signature Of Licensed Building Surveyor Or Architect

HARSH SANON
COUNCIL OF ARCHITECTURE
REG. NO.- CA/90/13556

HARSH SANON
COUNCIL OF ARCHITECTURE
REGISTRATION No. CA/90/13556

PROJECT :
PROPOSED B+G+27TH STORIED (HT- 100.30 MT.) IT/ITES BUILDING AT SALT LAKE ELECTRONICS COMPLEX PLOT NO - N1, BLOCK - EP AND GP, SECTOR - V, KOLKATA - 700091.

JOB NO.	TITLE : ELEVATION
DRG. NO. / MER/IT/SANC 09 / 09	
REVISION NO.	SCALE As mentioned; DRAWN BY Moumita; CHECKED Suvadip; DATE 25.11.2020

S&S
SANON SEN & ASSOCIATES
5, RUSSEL STREET, KOLKATA-700 071
PHONE:91-33-22264579, 22278068, 22172505;
FAX:2226 6917 www.sanonsen.com
NDITA