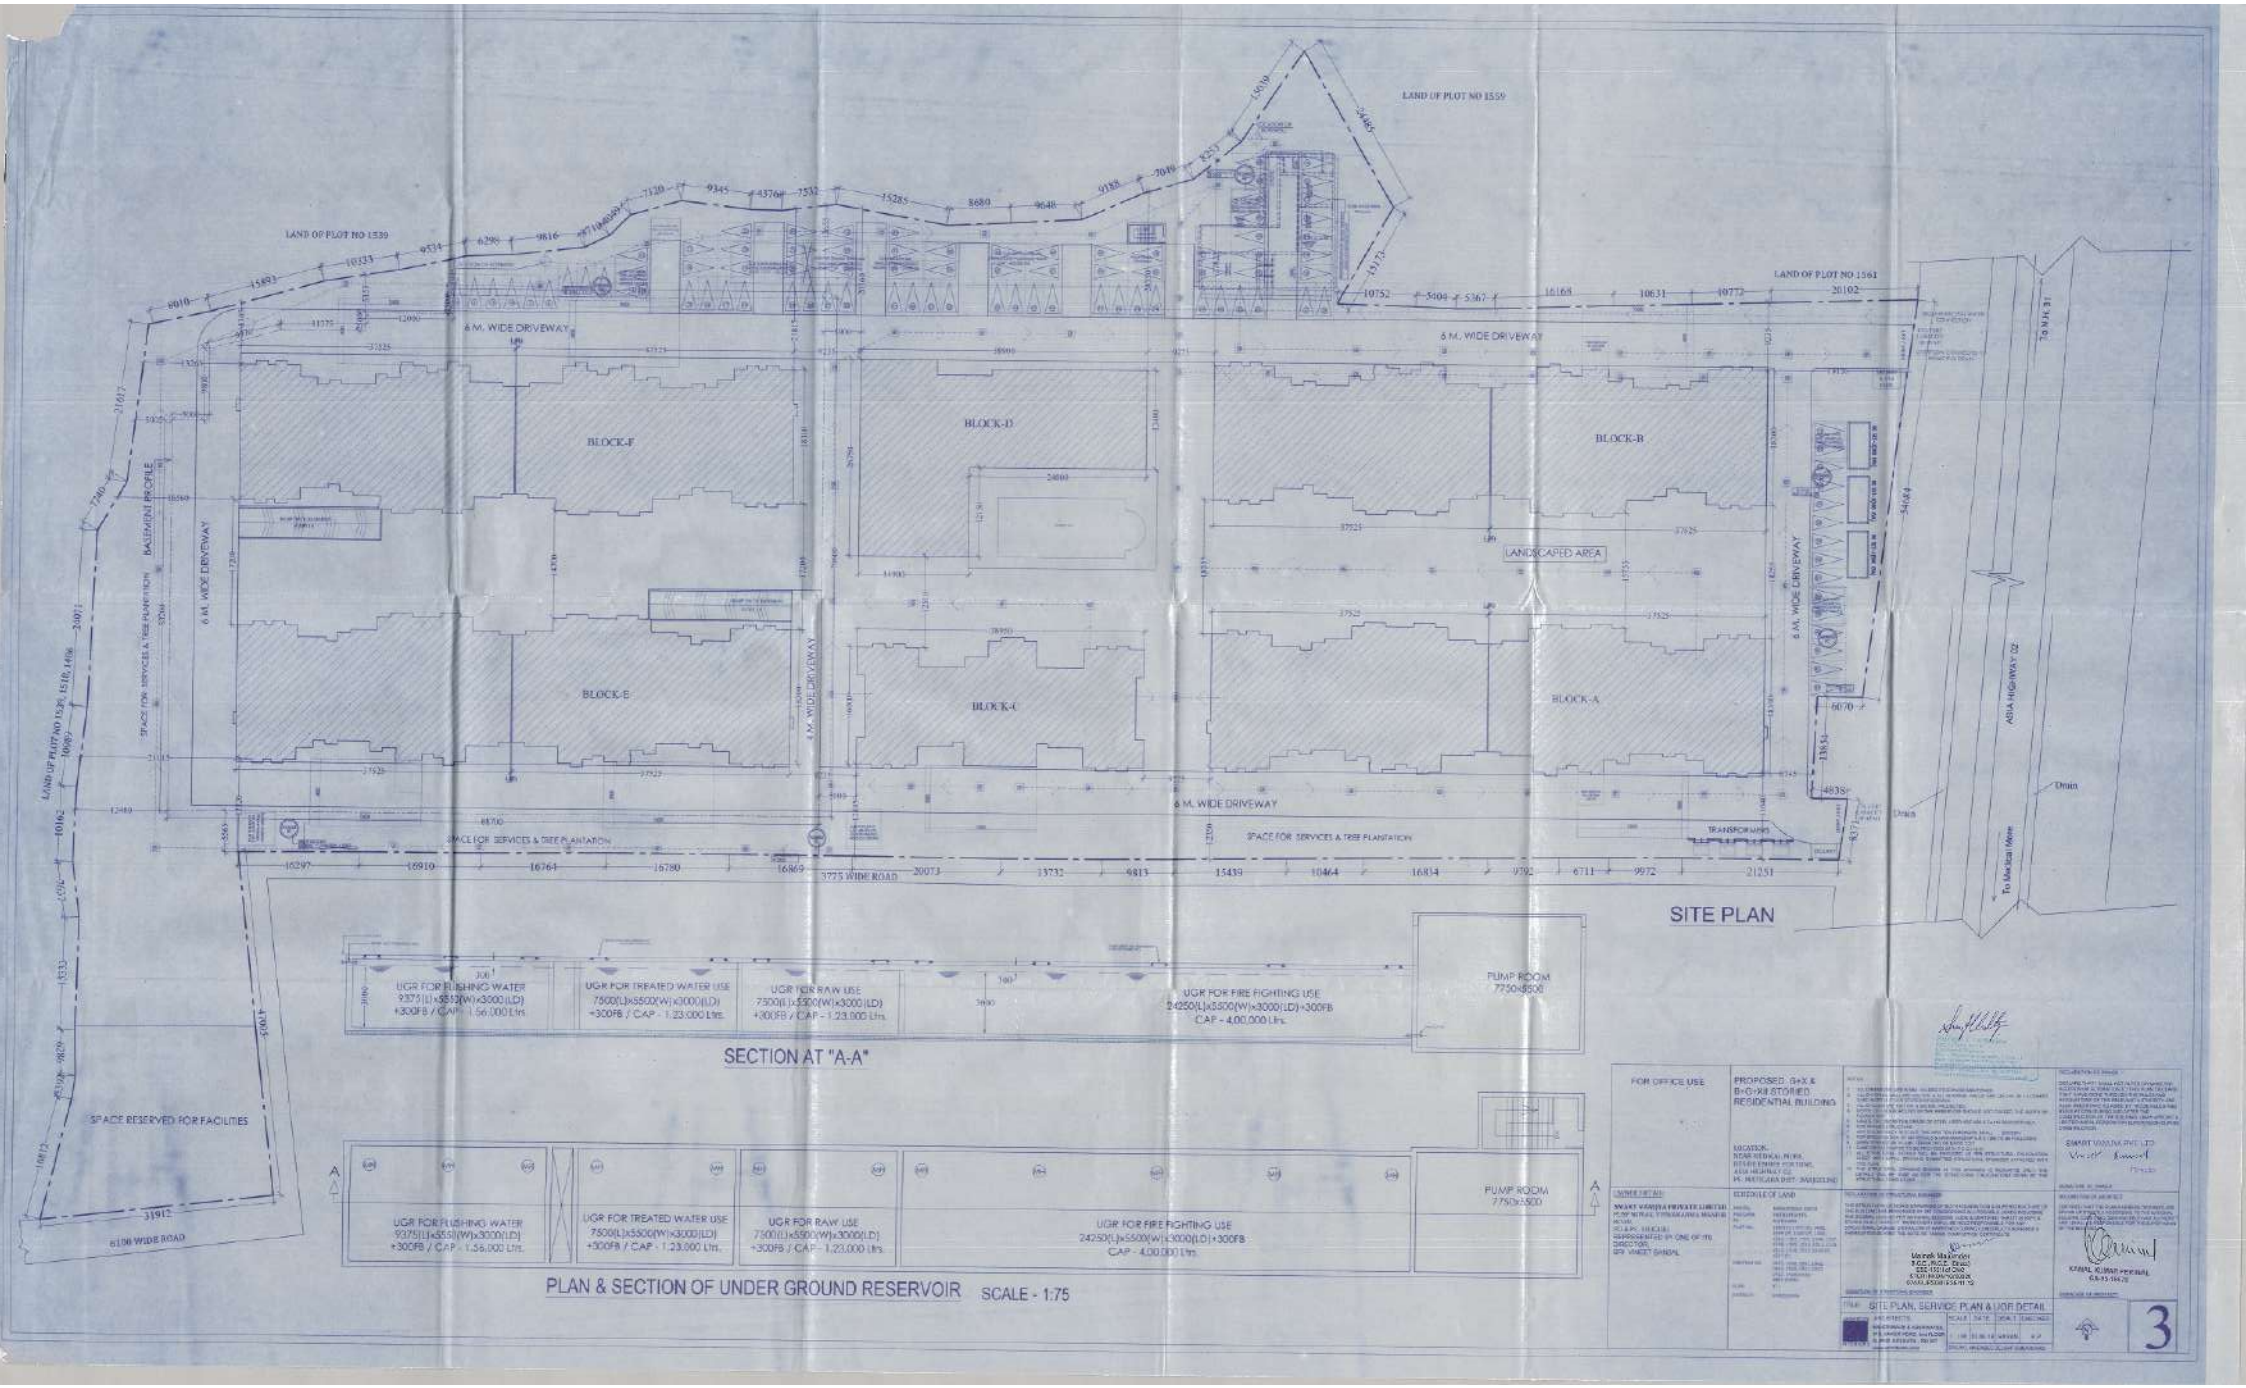

SITE PLAN

SECTION AT "A-A"

PLAN & SECTION OF UNDER GROUND RESERVOIR SCALE - 1:75

FOR OFFICE USE

PROPOSED G+X & B+G+XII STORIED RESIDENTIAL BUILDING

SCHEDULE OF LAND

SITE PLAN, SERVICE PLAN & UGR DETAIL

3