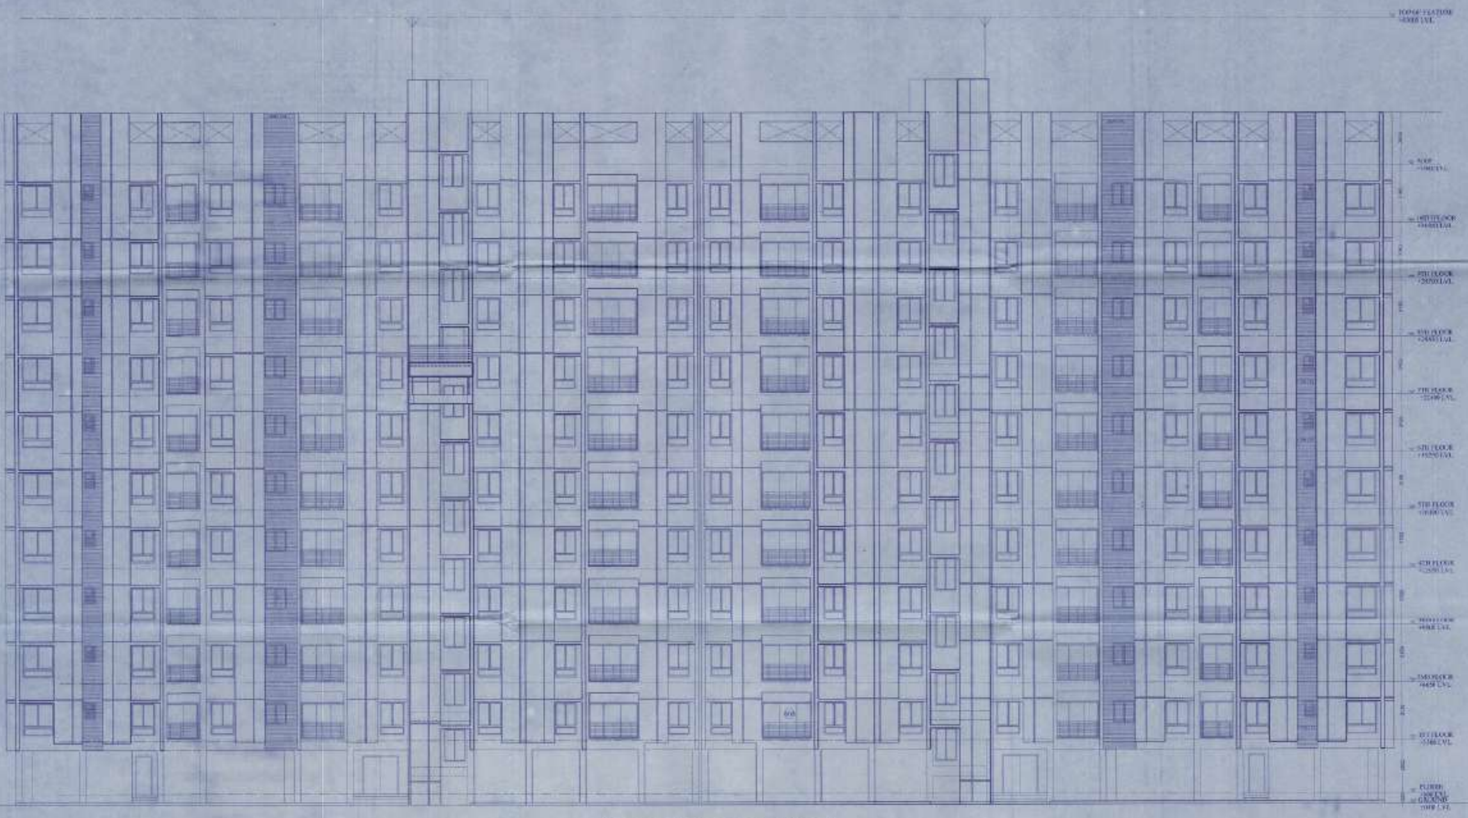

NORTH SIDE ELEVATION

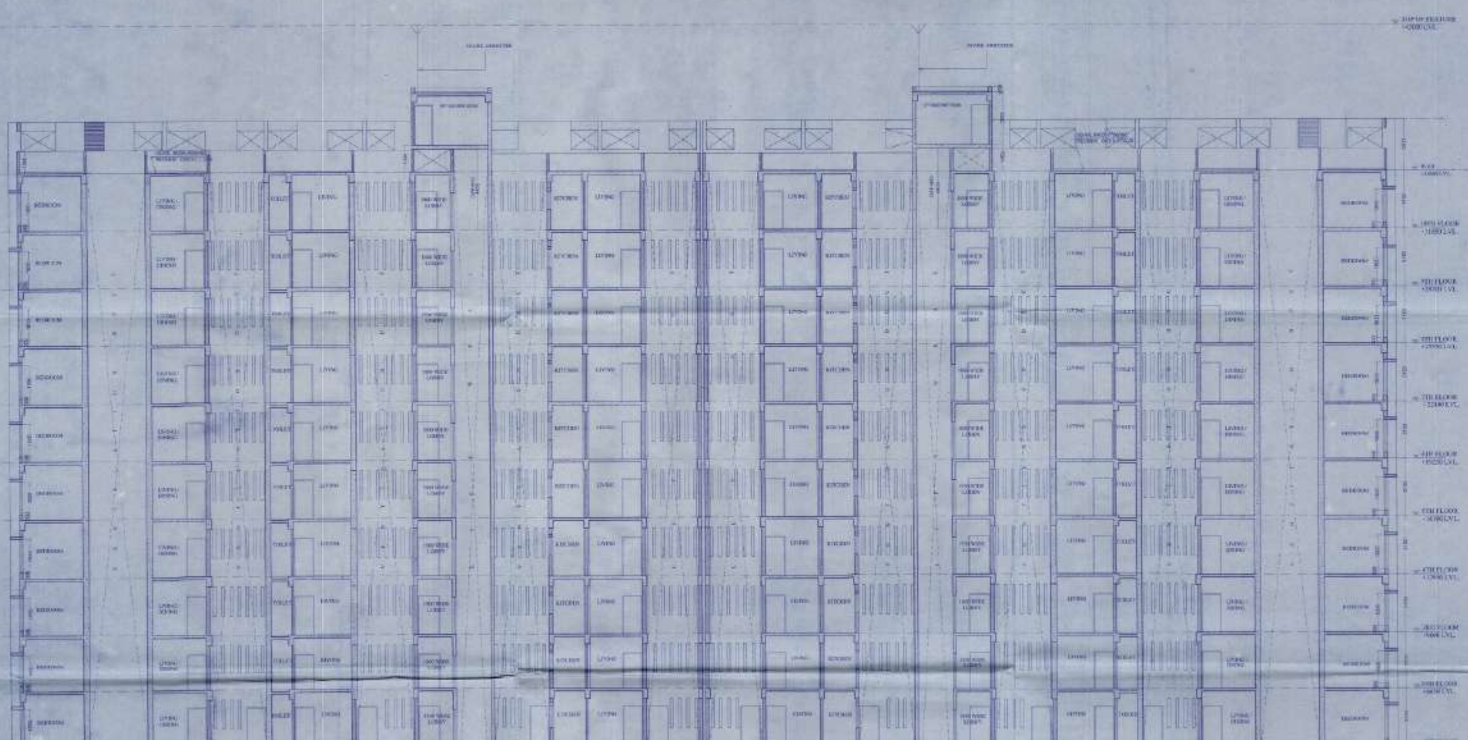

SECTION X-X

FOR OFFICE USE	PROPOSED G+X & B+G+XII STORIED RESIDENTIAL BUILDING LOCATION: NEAR MEDICAL MORE, BESIDE UMBRE FORTUNE, ASIA HIGHWAY 02, PS- MATIGARA DIST- DARJEELING	OWNER DETAIL: SMART VANIJYA PRIVATE LIMITED PUSP NIWAS, VISWAKARMA MANDIR ROAD, PO & PS- SILIGURI REPRESENTED BY ONE OF ITS DIRECTOR, SRI VINEET BANSAL	SCHEDULE OF LAND

BLOCK B

TITLE: ELEVATION & SECTION X-X

KAMAL KUMAR AGARWAL

SCALE	DATE	DRAWN	CHECKED
1:100		SAYAN	K.P.

9