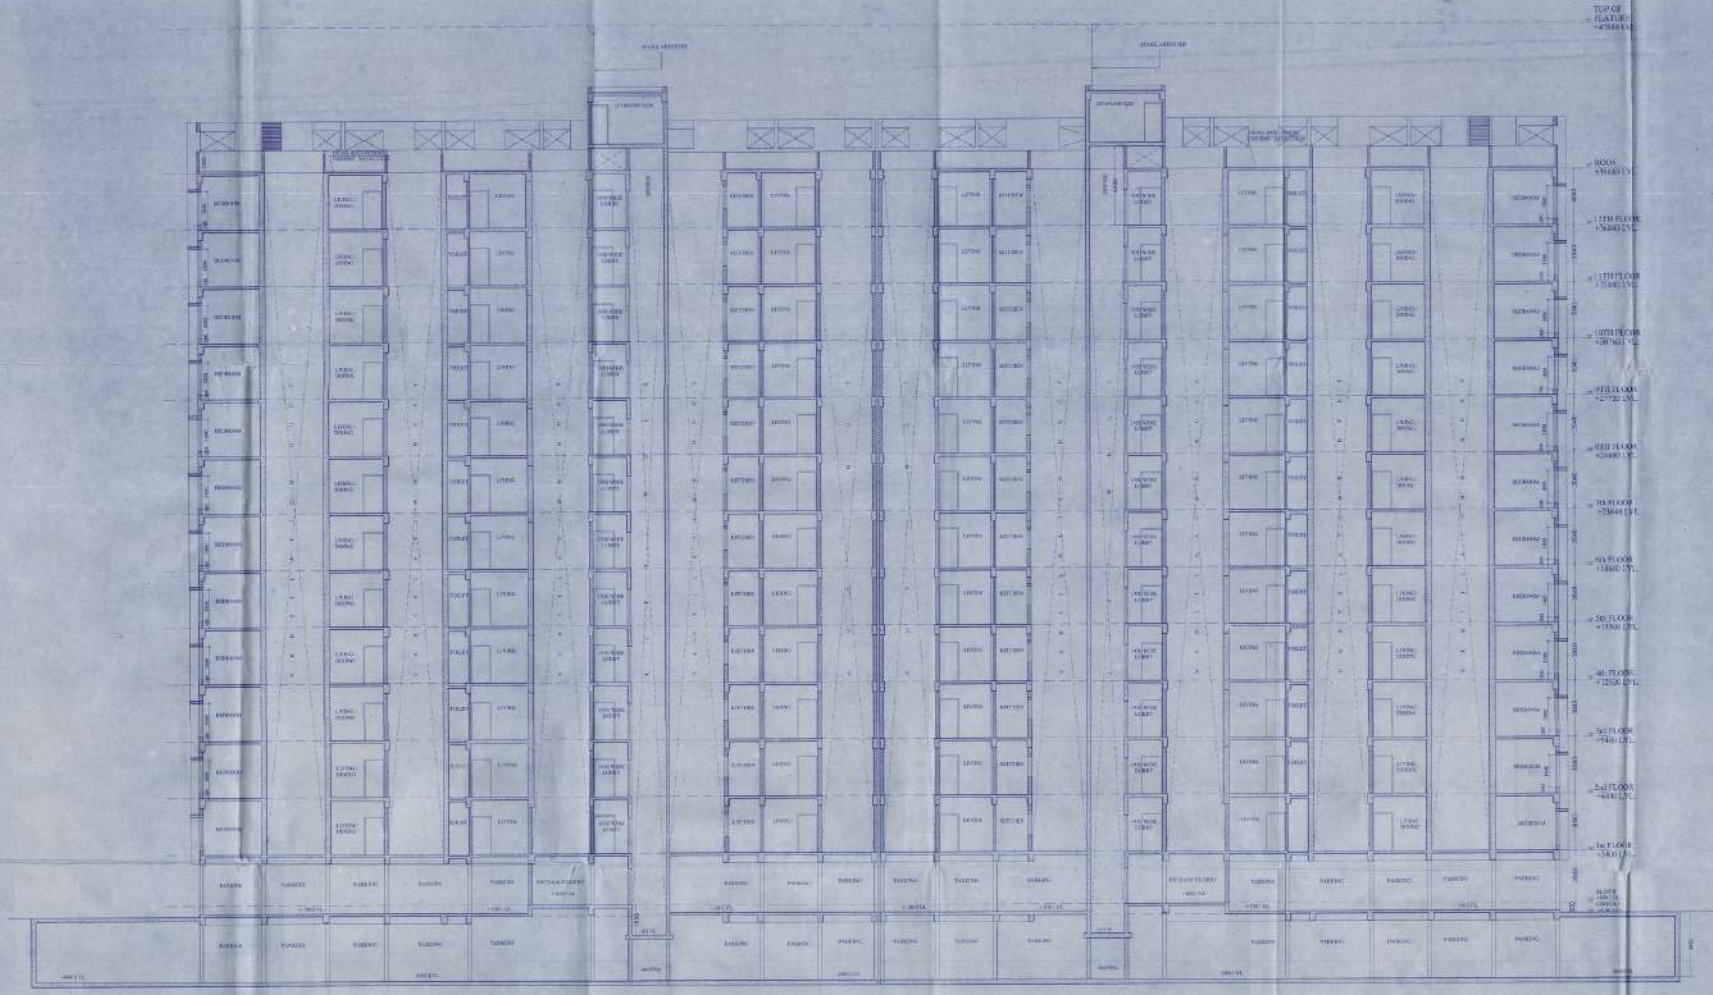

SECTION X-X (BLOCK-E,F)

FOR OFFICE USE	PROPOSED G+X & B+G+XII STORIED RESIDENTIAL BUILDING

LOCATION
NEAR MEDICAL MORE
INSIDE INSIDE POINTURE,
AIDA HIGHWAY 82,
IN- MATIGARA DIST- DARJEELING

OWNERS DETAILS
SMART VANIJYA PRIVATE LIMITED
PREP BISWAS, VISWAKARMA NAGRUR ROAD,
PO & PS- SILIGURI,
REPRESENTED BY ONE OF ITS
DIRECTOR,
SRI VINEET BANSAL

SCHEDULE OF LAND

NOTES

DECLARATION OF OWNER

SMART VANIJYA PVT. LTD.
Vinit Bansal
Director

SIGNATURE OF OWNER

DECLARATION OF PROFESSIONAL ENGINEER

SIGNATURE AND SEAL OF ENGINEER

COMMENCEMENT CERTIFICATE

18

BLOCK E AND F

TITLE: SECTION X-X

ARCHITECTS	SCALE	DATE	DRAWN	CHECKED
ARCHITECTURE & ASSOCIATES	1 : 100	11.08.10		K.P.