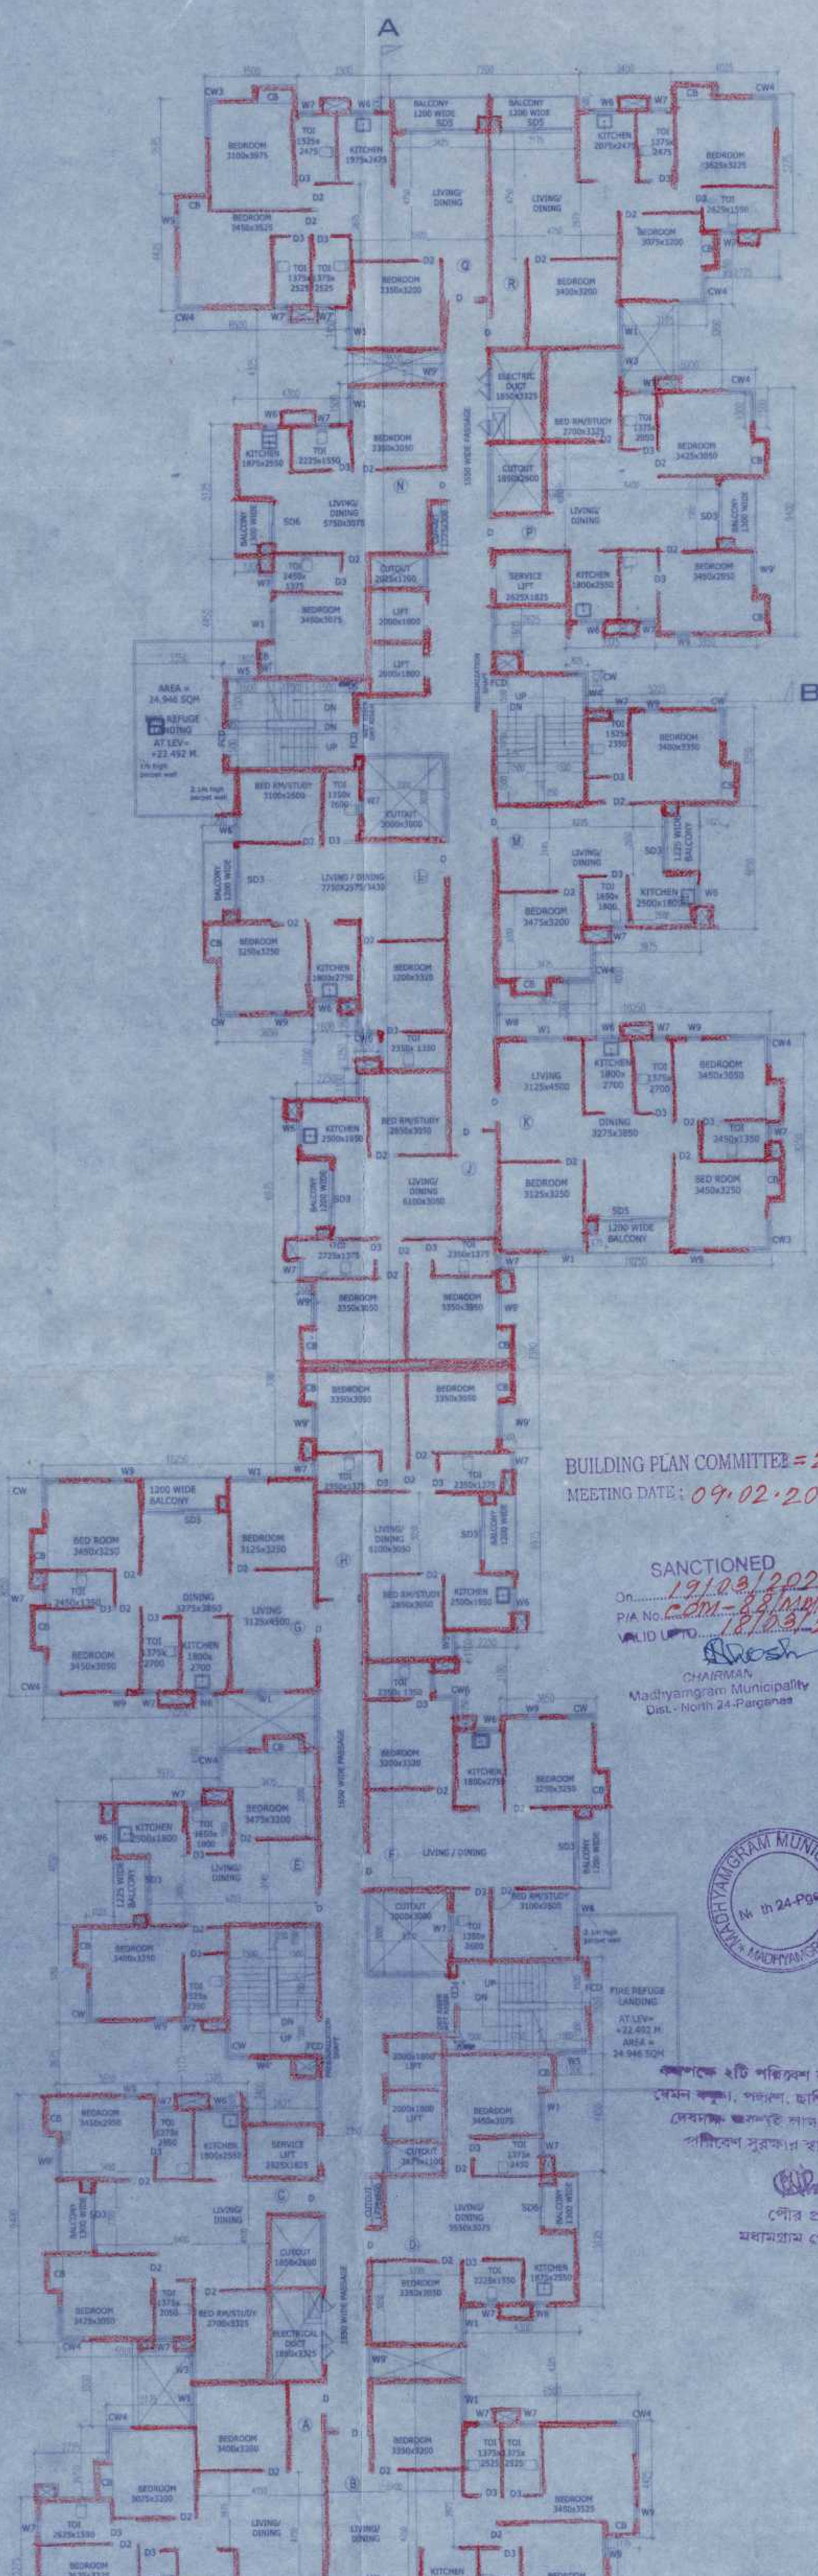

7TH FLOOR PLAN
BLOCK- C
SCALE=1:150

ROOF PLAN
BLOCK- C
SCALE=1:150

BUILDING PLAN COMMITTEE = 26
MEETING DATE : 09.02.2024

SANCTIONED
On 19/03/2024
P/A No. cdm-28/mp/2024-25
VALID UPTO 18/03/2027
Chairman (signature)
CHAIRMAN
Madhyamgram Municipality
Dist.- North 24-Parganas

MADHYAMGRAM MUNICIPALITY * N. th 24-Pgs. * MADHYAMGRAM *

আপনাকে ২টি পরিবেশ বন্ধু গাছ
যেমন ......, পলাশ, ছাতিম, নিম
দেবদারু অবশ্যই লাগাবেন।
পরিবেশ সুরক্ষার স্বার্থে
(signature)
পৌর প্রধান
মধ্যমগ্রাম পৌরসভা

SCHEDULE OF DOORS AND WINDOWS
note:- all levels are structural levels

MKD.	WIDTH	HEIGHT	SILL HT.
DOORS			
D	1100	2100	
D1	1050	2100	
D2	900	2100	
D3	750	2100	
SD	2700	2100	
SD1	2500	2100	
SD2	2400	2100	
SD3	1400	2100	
SD4	1300	2100	
SD5	2700	2100	
SD6	1500	2100	
D/W	2400	2100	
D/W1	2150	2100	
D/W2	1500	2100	
WINDOWS			
W	1750	1800	300
W1	1500	1800	300
W2	600	1800	300
W3	1350	1800	300
W4	1250	1800	300
W4'	1200	1800	300
W5	1000	1800	300
W6 (sliding)	900	1100	1000
W6'	850	1100	1000
W6'(side hung)	900	1100	1000
W7	600	900	1200
W7'	500	900	1200
W7''	600	1350	750
W8	1800	750	1350
W9	1000	till beam bottom	300
W10	1500	till beam bottom	300
CW	390/1200	till beam bottom	300
CW1	600/1350	till beam bottom	300
CW2	600/990	till beam bottom	300
CW3	475/1300	till beam bottom	300
CW4	1000/1050	till beam bottom	300
CW5	550/950	till beam bottom	300
CW6	300/900	till beam bottom	300

CERTIFICATE OF BUILDING PLAN

I/WE DO HEREBY CERTIFY THAT PLANS,ELEVATIONS AND SECTIONS AND OTHER STRUCTURAL DETAILS OF THE PROPOSED BUILDING AT C.S OR R.S. DAG NO. 833(P) & 837, KHATIAN NO. 1499, AT MOUZA UDAYRAJPUR AND J.L. NO. 43, IN WARD NO. 12 AND HOLDING NO. 31 WITH STREET/ROAD JESSORE ROAD P.S BARASAT DIST.NORTH 24 PARGANAS UNDER MADHYAMGRAM MUNICIPALITY,
HAVE BEEN PREPARED IN CONFORMITY WITH ALL RELEVANT PROVISIONS UNDER THE WEST BENGAL MUNICIPAL (BUILDING) RULES,2007.THIS ALSO TO CERTIFY THAT ALL RELEVANT " NO OBJECTION" CERTIFICATES FROM THE RESPECTIVE AUTHORITIES SUCH AS FIRE & EMERGENCY SERVICE DEPARTMENT,AIRPORT AUTHORITY,POLLUTION CONTROL BOARD,TELECOMMUNICATION DEPARTMENT ETC.AS APPLICABLE IN THIS REGARD,ARE ALSO ENCLOSE WITH THEAPPLICATION FOR SEEKING APPROVAL OF THE PLAN TO CONSTRUCT/RECONSTRUCT/ADDITION TO ALTERATION OF THE BUILDING ON THE SAID PLOT.

(signature)
V. Chadha
Architect
Council of Architecture
Regn. No.- CA/88/11764

SIGNATURE OF ARCHITECT.

CERTIFICATE OF ENGINEER :

CERTIFIED THAT THE PLAN HAS BEEN DESIGNED AND DRAW UP STRICTLY ACCORDING TO THE BUILDING - RULES FOR MADHYAMGRAM MUNICIPALITY. CERTIFIED THAT THE FOUNDATION AND SUPER-STRUCTURE OF THE BUILDING HAVE BEEN SO DESIGNED BY ME / US TO SAFE IN ALL RESPECTS INCLUDING THE CONSIDERATION OF BEARING CAPACITY AND SETTLEMENT OF SOIL, ETC. AS PER IS/ NB CODE.

(signature)
SUMITA DE
M.C.E. M.I.E., C
ESR/I/93

SIGNATURE OF ENGINEER WITH SEAL

(signature)
Mainak Majumdar
B.C.E., M.C.E. (Struct)
ESE-152/1 of KMC
ESR-(1), 152/4
STRUC.Rev.-SMC/1

SIGNATURE OF STRUCTURAL REVIEWER

CERTIFICATE OF OWNER :

RISHI TRADECOM PRIVATE LIMITED
ASAL DEALCOM PRIVATE LIMITED
ATITHI TRADECOM PRIVATE LIMITED
NIKHIL VINIMAY PRIVATE LIMITED
ORANGESKY DEALERS PRIVATE LIMITED
POWERFUL TRADECOM PRIVATE LIMITED
ACTUAL COMMOSEAL PRIVATE LIMITED
LIFEMAKE REAL ESTATES PRIVATE LIMITED
NIRMALKUNJ DEALCOMM PRIVATE LIMITE
LOOKLIKE DEALCOM PRIVATE LIMITED
VINIMAY TRADECOM LLP
STARNOX ... TRADE LLP
FORTNOX BUILDWELL LLP
(signature)
Authorised Signatory

SIGNATURE OF THE OWNER

TITLE :-- 7TH FLOOR & ROOF PLAN (BLOCK-C)

PROJECT

PLAN OF B+G+XI STORIED RESIDENTIAL BUILDING (BLOCK-C) OF RISHINOX BUILDWELL LLP, NIKHIL VINIMAY PRIVATE LIMITED & OTHERS AT L.R DAG NO - 2219,2218, 2198 &2220, MOUZA - UDAYRAJPUR, J.L. NO.- 43, HOLDING NO.-31 JESSORE ROAD, WARD NO.-12, P.O-MADHYAMGRAM, P.S- MADHYAMGRAM (FORMERLY BARASAT), DIST.-NORTH 24 PARGANAS UNDER MADHYAMGRAM MUNICIPALITY, KOLKATA -700129, WEST BENGAL.

ARCHITECTS :

THE DESIGN CELL
2A COOPER STREET,
KOLKATA - 700 026

SCALE	DATE	DRG. NO.
1:150		SANC-ARCH-4

N