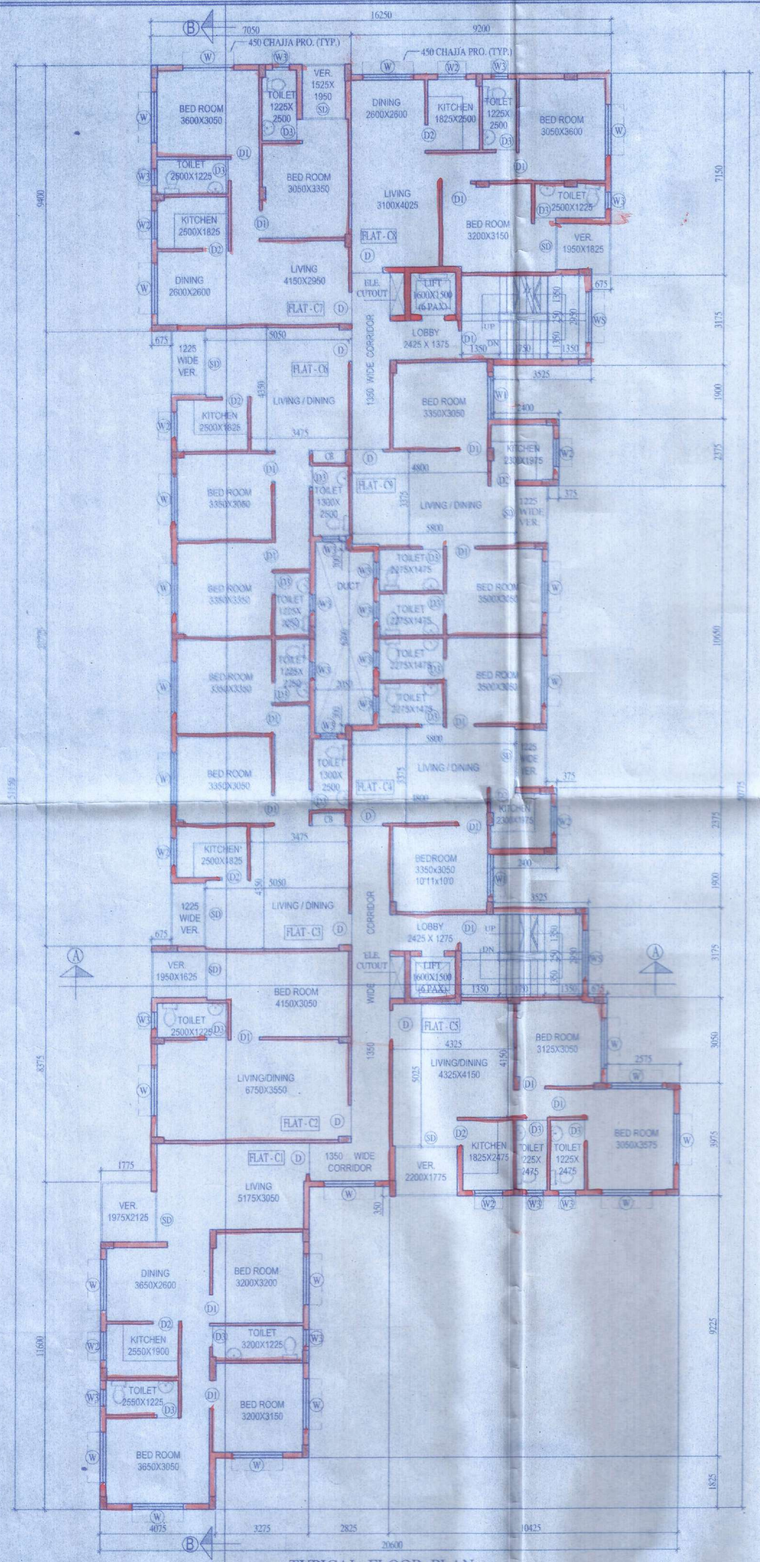

TYPICAL FLOOR PLAN

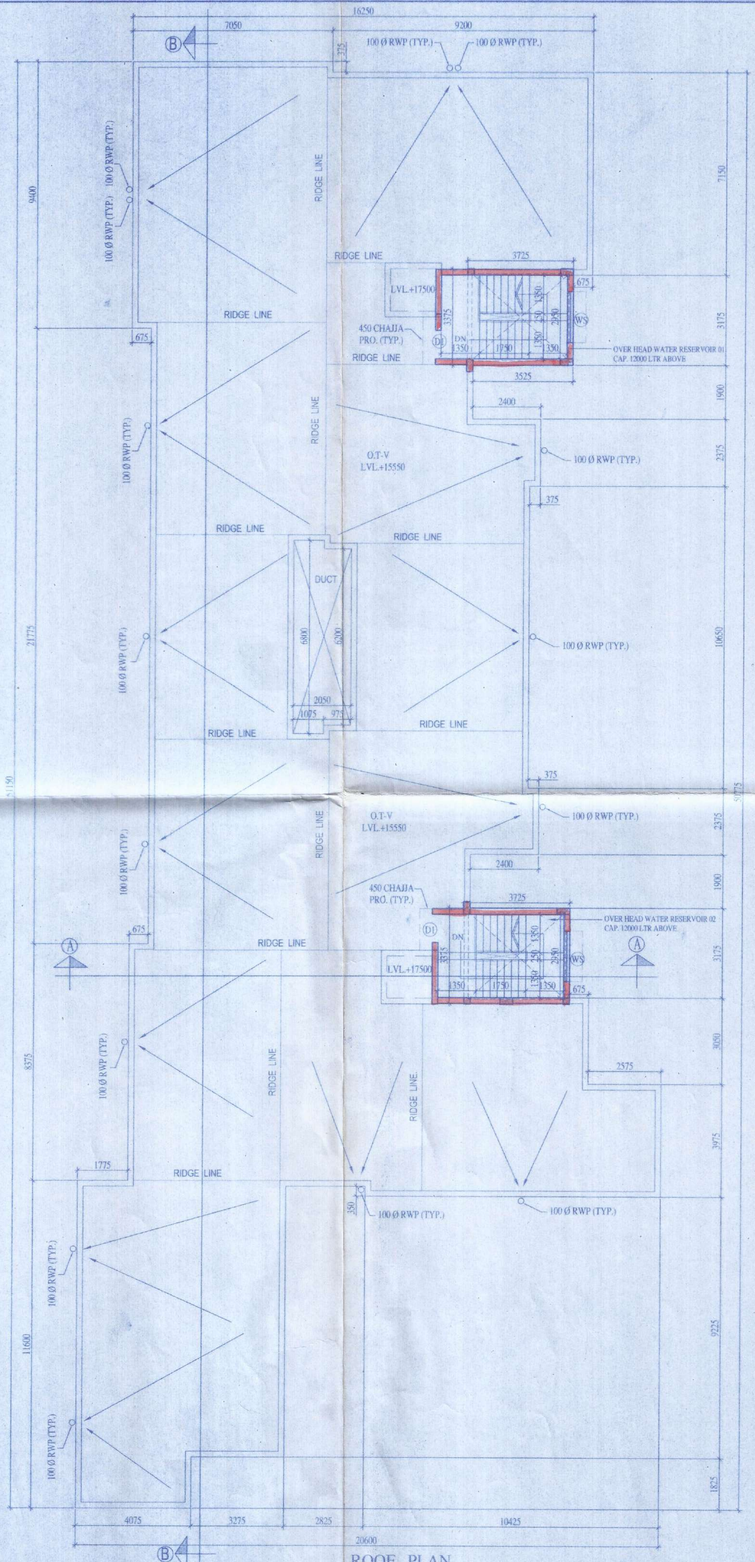

ROOF PLAN

Checked by

(Rajat Mukherjee)
Local Office Engineer-in-charge.
RAJPUR-SONARPUR MUNICIPALITY.

SCHEDULE OF DOORS

TYPE	MASONRY OPENING		REMARKS
	WIDTH	HEIGHT	
D	1100	2100	
D1	1000	2100	
D2	900	2100	KITCHEN
D3	750	2100	TOILET
SD	VARIES	2100	VER.

SCHEDULE OF WINDOW

TYPE	MASONRY OPENING				
	WIDTH	HEIGHT	SILL HT.	LINTEL HT.	REMARKS
W	1800	1350	750	2100	
W1	1500	1250	750	2000	
W2	1200	1000	1100	2100	PUMP ROOM, STORE, KITCHEN
W3	600	1000	1100	2100	TOILET
WS	1800	1350	750	2400	STAIR
V	1800	600	1950	2550	ELECTRICAL ROOM

SPECIFICATION

1. ALL DIMENSIONS ARE IN M.M. UNLESS OTHERWISE SPECIFIED
2. ALL OUTER WALLS ARE 200 M.M.
3. ALL PARTITION WALLS ARE 100 M.M. UNLESS OTHERWISE SECIFIED.
4. BRICK WORK OF ALL 200 WALLS SHALL BE IN C.M.(1:6)
5. BRICK WORK OF ALL 100 WALLS SHALL BE IN C.M.(1:4) WITH SOMETTING.
6. 15 M.M. TH. C. PLASTER WITH C.M. (1:6) FOR OUTER WALLS.
7. 20 M.M. TH. C. PLASTER WITH C.M. (1:6) FOR INSIDE WALLS.
8. 10 M.M. TH. C. PLASTER WITH C.M. (1:6) FOR CEILING.
9. 25 M.M. TH. D.P.C. (1:2:4) SHALL BE PROVIDED.
10. 10 M.M. TH. VITRIOUS TILES FLOORING.
11. 150 M.M WIDE VITRIOUS SKIRTING.
12. THE DEPTH OF SEWAGE TREATMENT PLANT & WATER RESERVOIR WOULD NOT EXCEED THE DEPTH OF MAIN BUILDING FOUNDATION.
13. GRADE OF CONCRETE (R.C.C.) M-25
14. GRADE OF STEEL – Fe-500

STARLITE INFRACON PVT. LTD.

Director

Constituted Attorney For

Rama Chakraborty
Ranjan Dhali
Sib Sankar Mondal
Asok Kumar Bhattacharya
Sanat Naskar
Sujit Kumar Sen

SIGNATURE OF OWNERS

DECLARATION OF E.B.A.

I HAVE CERTIFIED ON THE PLAN ITSELF WITH FULL RESPONSIBILITY THAT BUILDING RULES 2007 AS AMENDED FROM TIME TO TIME AND THAT THE SITE CONDITIONS INCLUDING THE ABUTTING ROAD CONFORM WITH THE PLAN AND THAT IT IS A BUILDABLE SITE AND NOT A TANK OR A FILLED UP LAND.

MUKUL MITTRA
B. ARCH (HONS) FIIA, AIV
REGISTERED ARCHITECT
REGD. NO.- CA/75/003

656/RJPSON/EBA/2008-09

SIGNATURE OF ARCHITECT
MUKUL MITTRA
B.ARCH (HONS.), FIIA, AIV
EMPANELMENT NO.656/RJPS ON/EBA/2008-09

CERTIFICATE OF STRUCTURAL STABILITY

I HEREBY DECLARE THAT THE FOUNDATION AND SUPER-STRUCTURE OF THE BUILDING PROPOSED FOR CONSTRUCTION ON R.S DAG NO-3102,3103,3139, LR :1140,3141,3220,3143,3142, RS 3106,3168 & 3105 KHATIAN NO- RS 666,684/2,468,712,573,83,60,643,674, 1367,1642,411,3115/1 &1648 LL NO-71, MOUZA - JAGADDAL, WARD NO-25, HOLDING NO-11 UNDER RAJPUR SONARPUR MUNICIPALITY, HARINAVI, KOLKATA - 700 148 HAVE BEEN SO DESIGNED BY ME THAT IT WILL MAKE SUCH FOUNDATION AND SUPER-STRUCTURE SAFE IN ALL RESPECT INCLUDING THE CONSIDERATION OF BEARING CAPACITY OF SOIL ETC.

BIBEK BIKASH MULLICK
Rajpur Sonarpur Municipality
E.S.E. 021

SIGNATURE OF STRUCTURAL ENGINEER
BIBEK BIKASH MULLICK
B.E. (CIVIL)
EMPANELMENT NO.- ESE-021

KAUSHIK SENGUPTA
B.E. (CIVIL), M.E. (STRUCTURE)
EMPANELMENT NO.- ESE-039

SIGNATURE OF STRUCTURAL REVIEWER
KAUSHIK SENGUPTA
B.E. (CIVIL), M.E. (STRUCTURE)
EMPANELMENT NO.- ESE-039

ALOK ROY
Enlisted Geotechnical Engineer
Rajpur - Sonarpur Municipality
No.- 008 / G. T. Engg.

SIGNATURE OF GEO-TECHNICAL ENGINEER
ALOK ROY
B.E. (CIVIL), M.C.E. (FOUNDATION ENGG.)
EMPANELMENT NO.- GT/008

PROJECT TITLE :
PROPOSED G+XII,G+V(2NOS),G+IV STORIED RESIDENTIAL BUILDING AT R.S. DAG NO. - 3102,3103,3139, LR3: 40,3141,3220,3143,3142,RS 3106,3168 & 3105 KHATIAN NO- RS 666,684/2,468,LR 712,573,83,60, 643,674,1367,1642,411,3115/1 & 1648 J.L. NO- 71, MOUZA - JAGADDAL, WARD NO- 25, HOLDING NO- 11, DR. B.C. ROY ROAD UNDER RAJPUR SONARPUR MUNICIPALITY, HARINAVI, KOLKATA - 700 148
PREV. SANC. NO. : I297/CB/25/21 DATED - 13/01/2014

NAME OF OWNER – M/S STARLITE INFRACON PVT.LTD & OTHERS

TITLE :
BLOCK - C (G+IV)

TYPICAL FLOOR PLAN
ROOF PLAN

PROJECT ARCHITECT :-
CONSULTANTS FOR HUMAN SETTLEMENT
FLAT-3B, 7TH Floor, 105 Park Street, Kolkata-700016
Tel: +91-33-22651263/64, E-mail : sangata.shelter@gmail.com
164/B Becharam Chatterjee Street, Kolkata-700063 566 Anna Salai, Teynapet, Chennai- 600018

DEALT BY: LAKSHMIPRIYA
SCALE : 1:100
DATE : 06.09.2018
DRG. NO. : DNP/ARCH/SUB/BLOCK - C/02

OFFICE USE ONLY

APPROVED
Plan No. 158/Rev/03/25/14 Dated 19/11/2018
Valid Upto

19/11/18
Malay Kumar Pal
Assistant Engineer Incharge P.W.D

19/11/18
Dr. Pallab Das
Chairman
RAJPUR-SONARPUR MUNICIPALITY

RAJPUR SONARPUR MUNICIPALITY ESTD. 1970