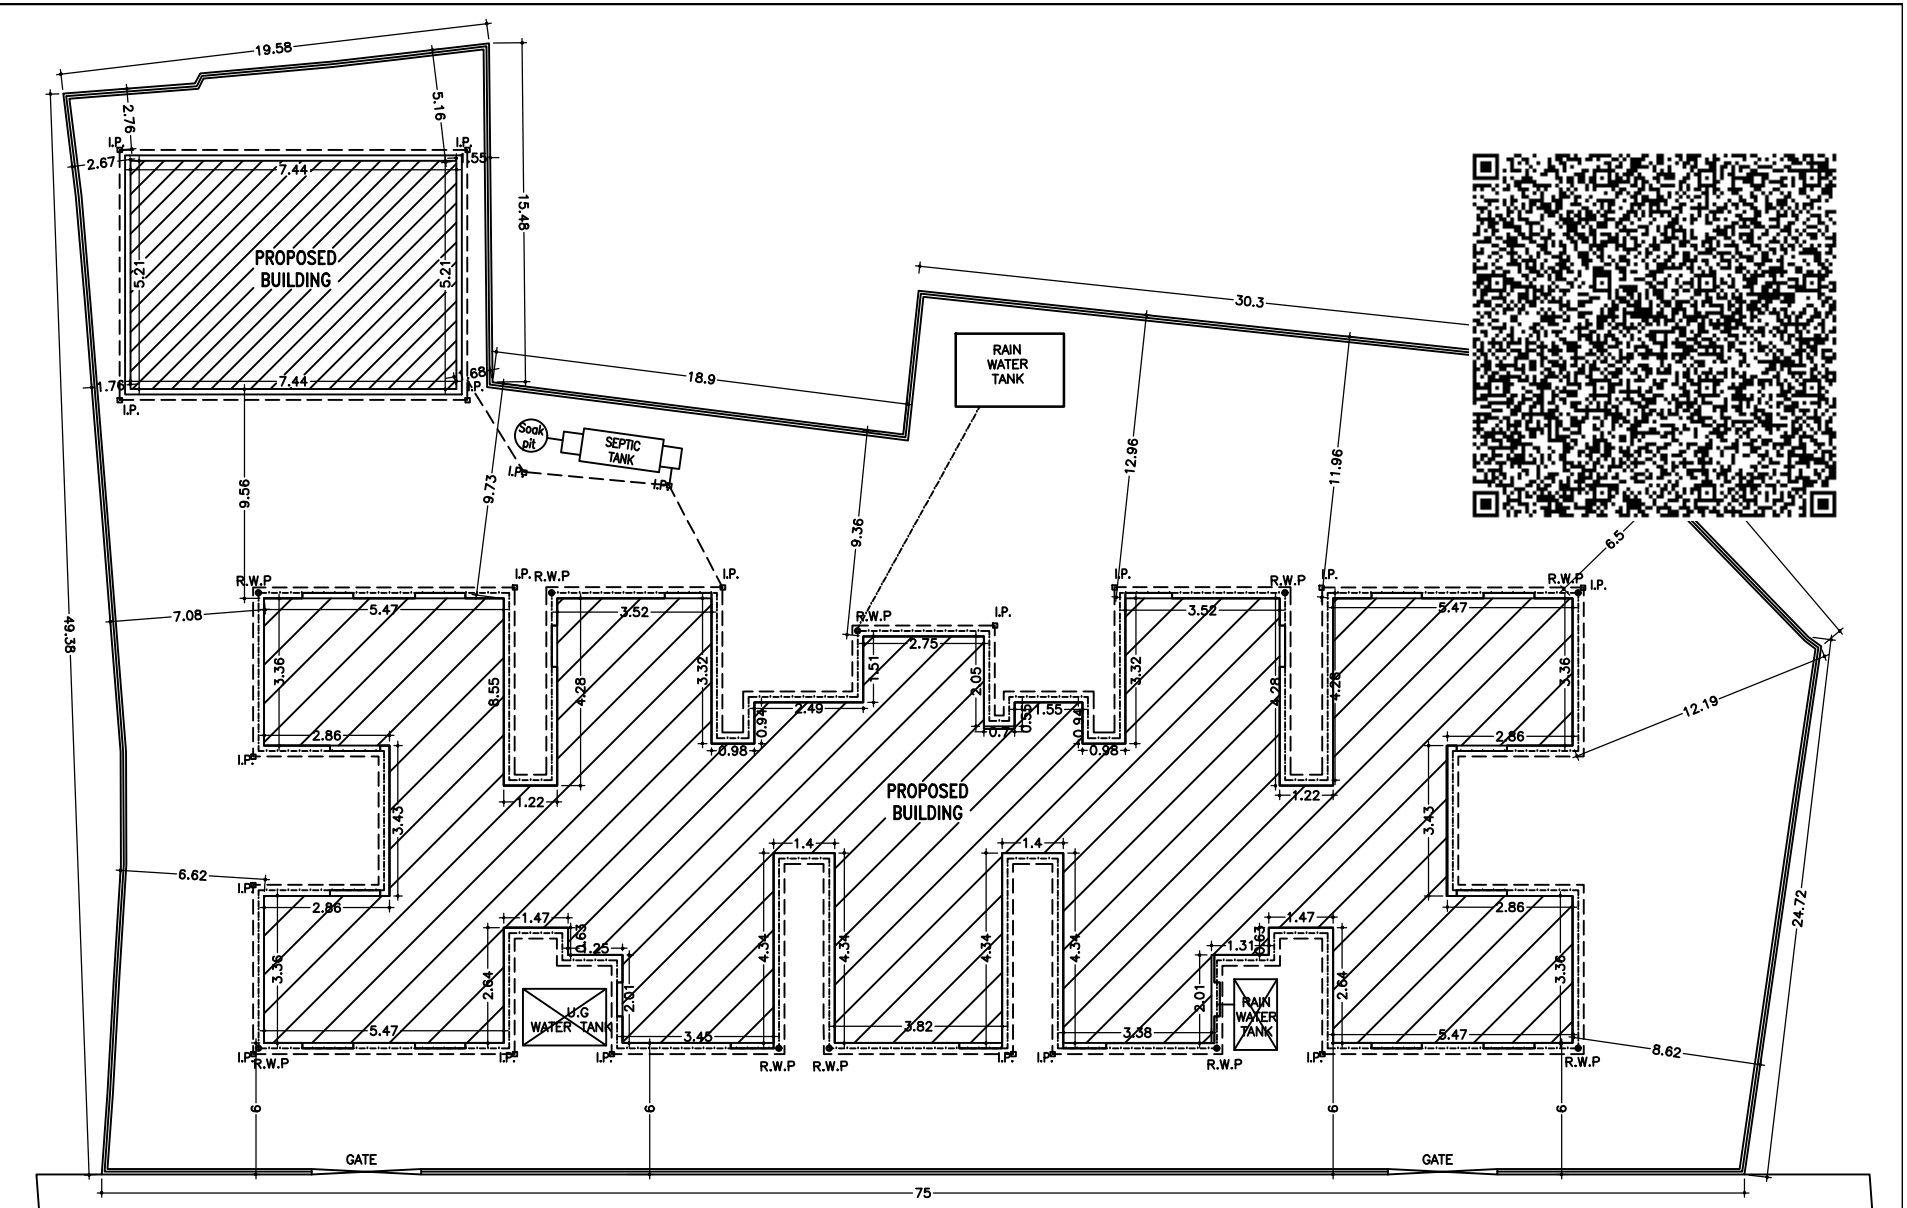

SEWERAGE & PLUMBING PLAN