Proposed Project at Premises No-146/1, Upendra Nath Banerjee Road, Behala, Ward No-131, Borough-XIV, under Kolkata Municipal Corporation, P.O. & P.S.-Parnasree, Kolkata-700060

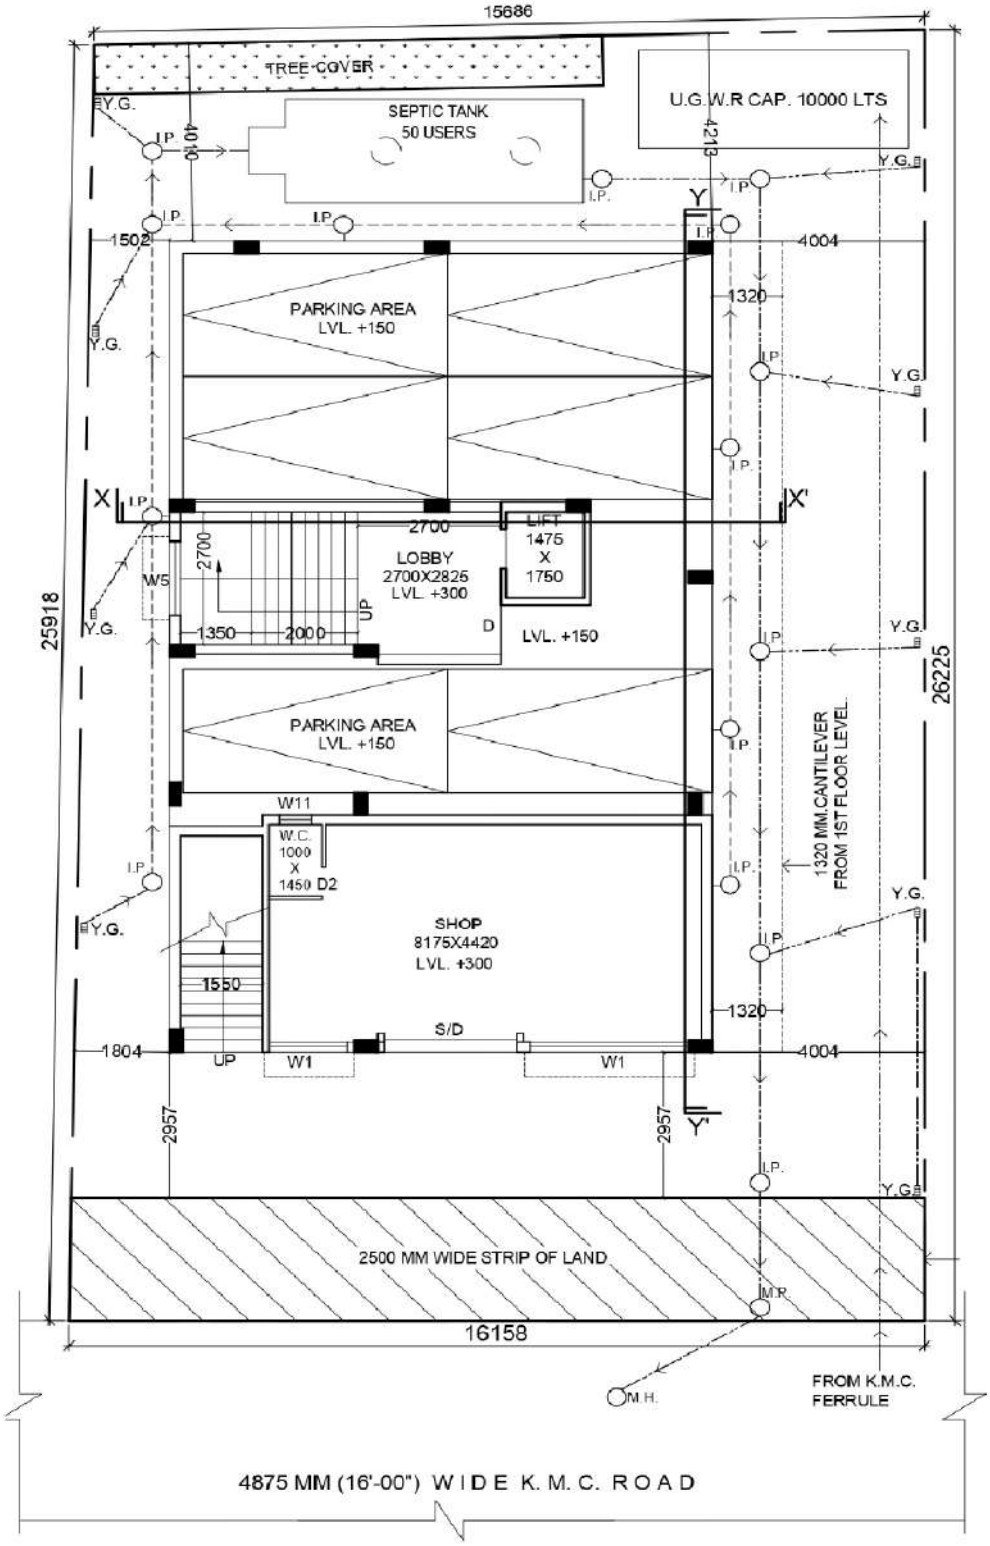

UMA CONSTRUCTION

Amit Chakraborty Partner

LATITUDE : 22.623359

LONGITUDE : 88.322165

SIGNATURE OF OWNER